# SECTION 205 FEASIBILITY REPORT

## ADA, MINNESOTA

## WILD RICE AND MARSH RIVERS, MINNESOTA

## DRAWINGS

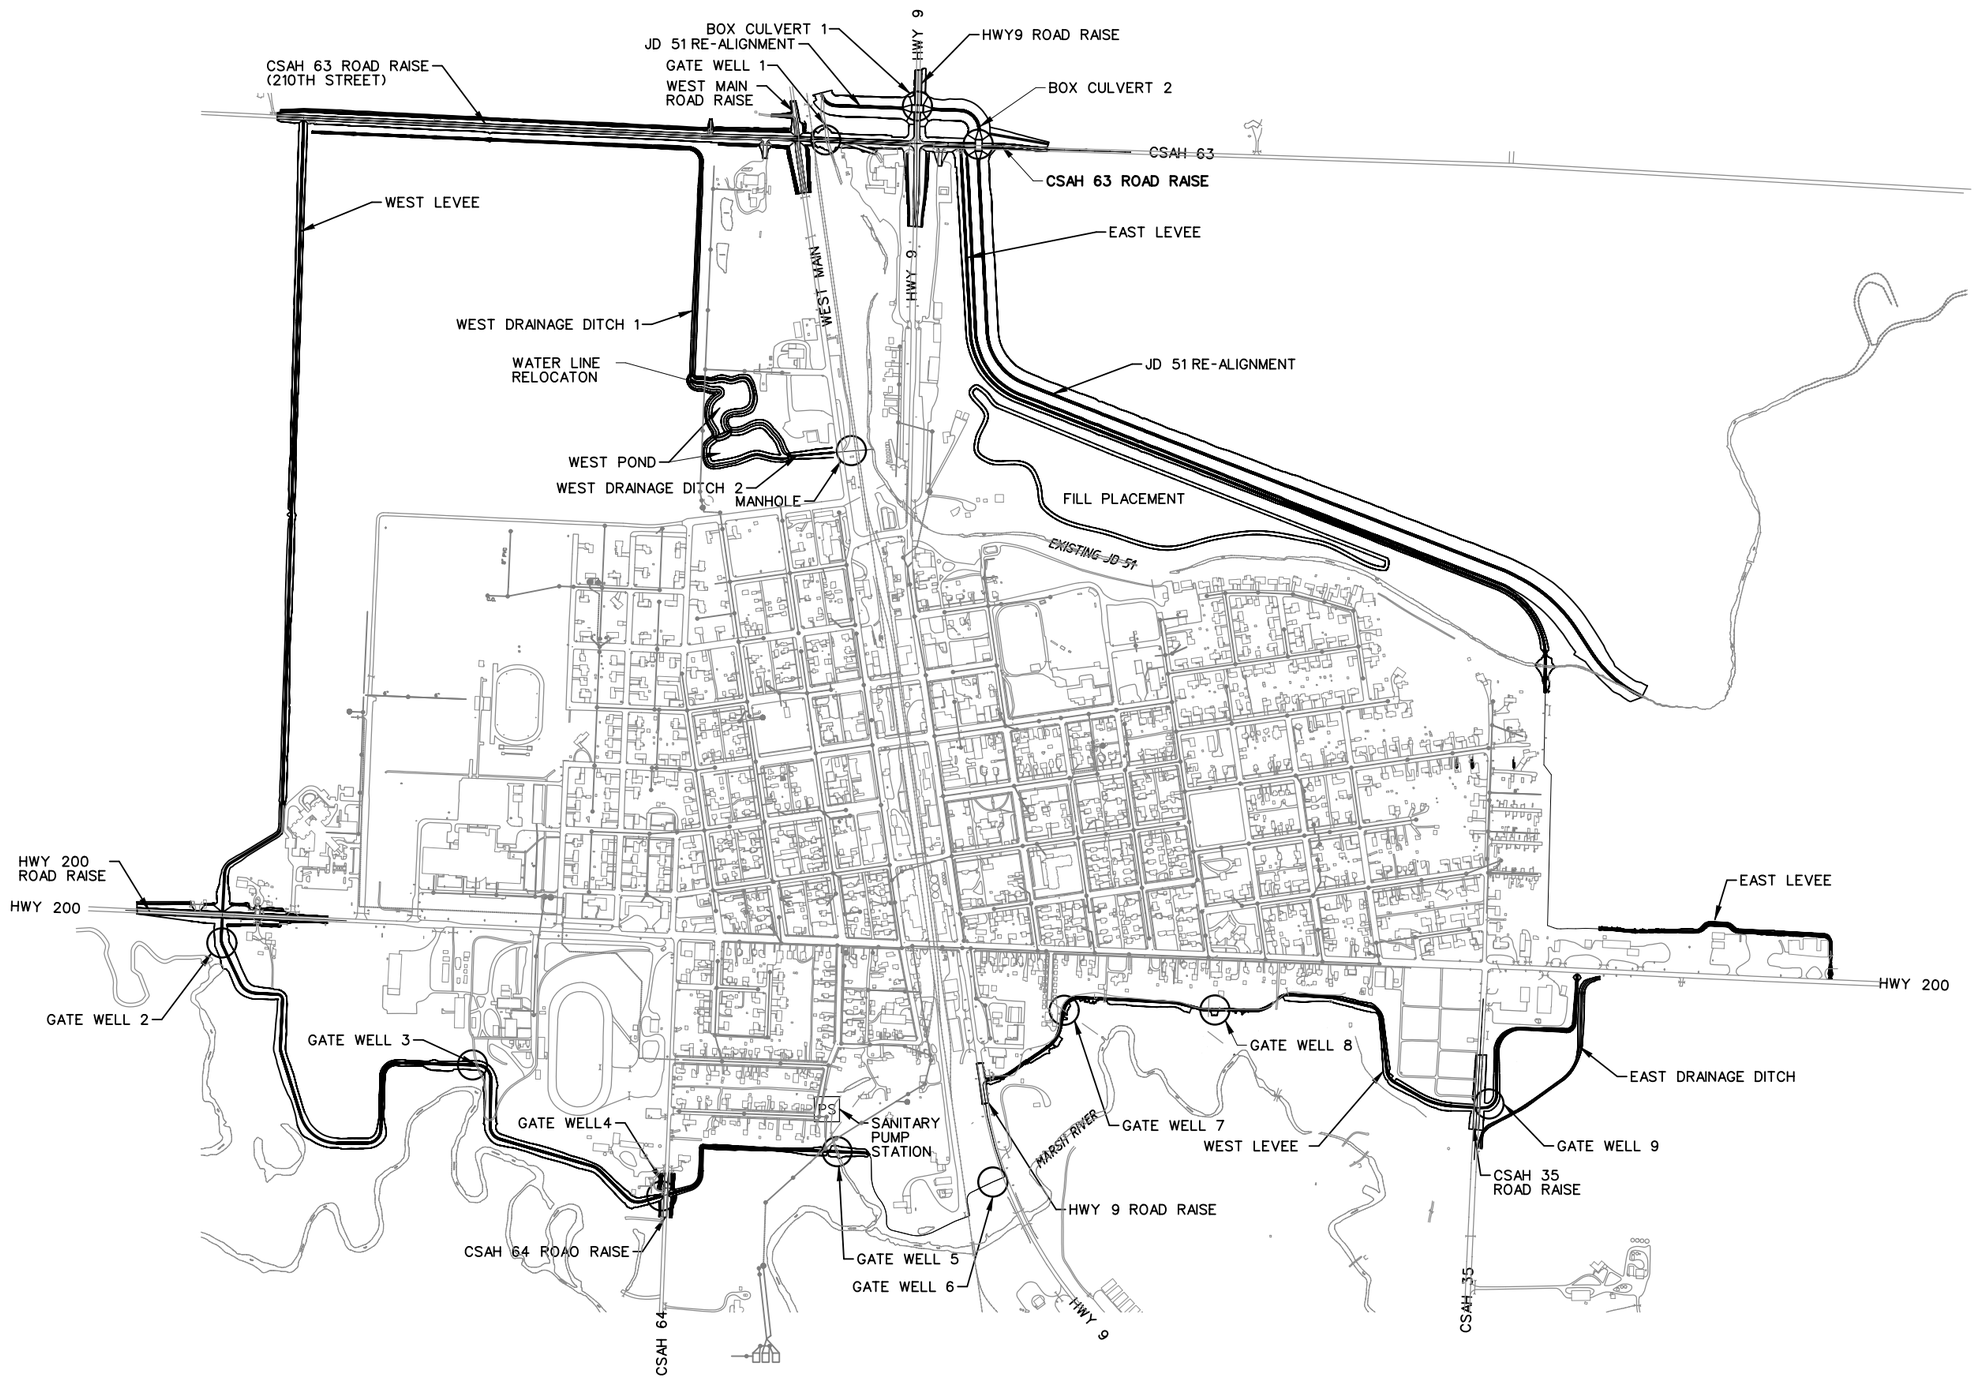


GENERAL PLAN VIEW

US Army Corps of Engineers®
St. Paul District

| MARK | DESCRIPTION | DATE | APPR. |
|---|---|---|---|
| | | | |

| MARK | DESCRIPTION | DATE | APPR. |
|---|---|---|---|
| | | | |

DESIGNED BY: EPP
DWN BY: EPP
CKD BY: JBM
SUBMITTED BY:
PLOT SCALE: 1" = 500'
PLOT DATE: No
SIZE: ANSI B
FILE NAME: ADA_draftfeas___cove.dgn
DATE: 2008/12/08
SOLICITATION NO.:
CONTRACT NO.:
FILE NUMBER:

SECTION 205 FEASIBILTY STUDY
WILD RICE AND MARSH RIVERS
ADA, MINNESOTA

SITE DESIGN
GENERAL PLAN

SHEET IDENTIFICATION
C-001

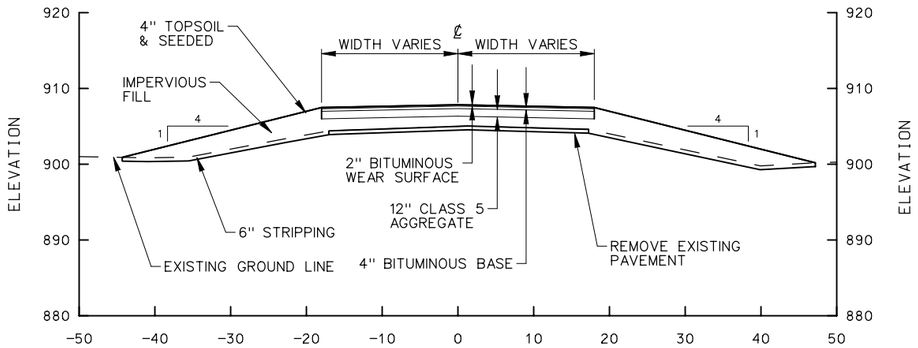


1 TYPICAL SECTION
ROAD RAISE

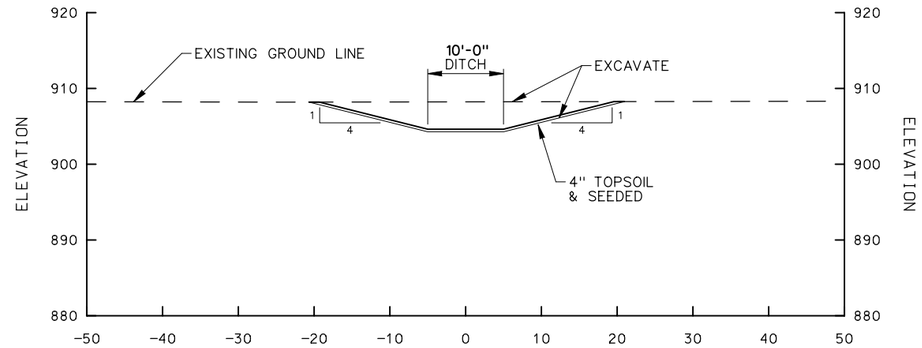


2 TYPICAL SECTION
DRAINAGE SITCH

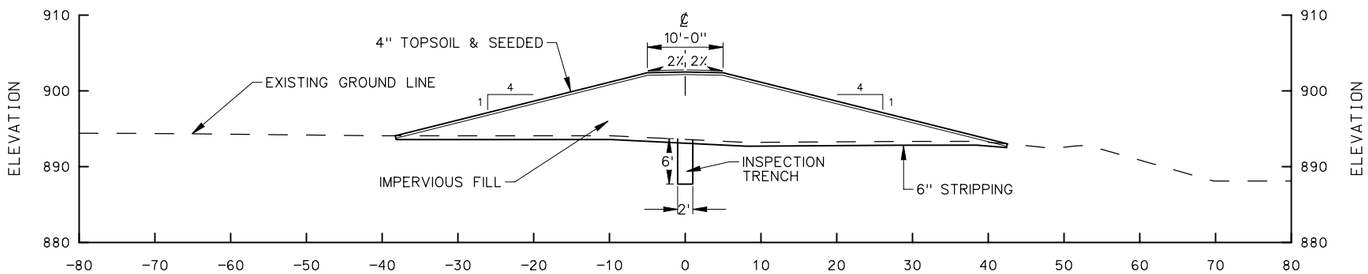


3 TYPICAL SECTION
LEVEE

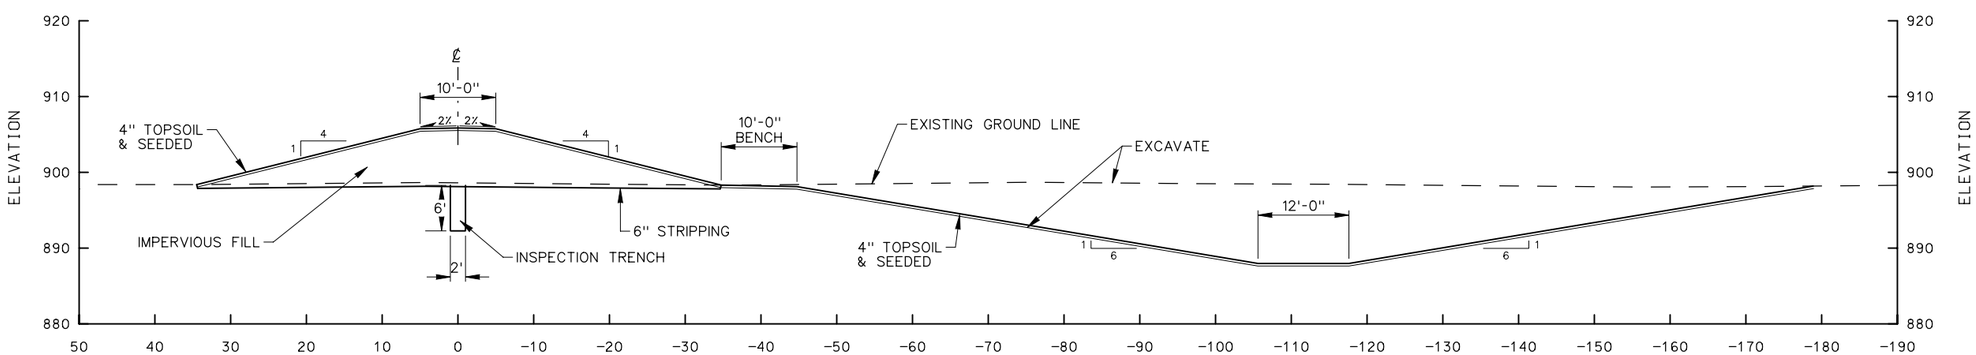


4 TYPICAL SECTION
LEVEE & DITCH

US Army Corps of Engineers®
St. Paul District

| MARK | DESCRIPTION | DATE | APPR. |
|---|---|---|---|

| MARK | DESCRIPTION | DATE | APPR. |
|---|---|---|---|

DESIGNED BY: EPP
DWN BY: EPP
CKD BY: JBM
SUBMITTED BY:
PLOT SCALE: No
PLOT DATE:
SIZE:
FILE NAME: ADA_draftless__xsec.dgn
DATE: 2008/12/08
SOLICITATION NO.:
CONTRACT NO.:
FILE NUMBER:

SECTION 205 FEASIBILTY STUDY
WILD RICE AND MARSH RIVERS
ADA, MINNESOTA

SITE DESIGN
TYPICAL SECTIONS

SHEET IDENTIFICATION
C-002

auto_time

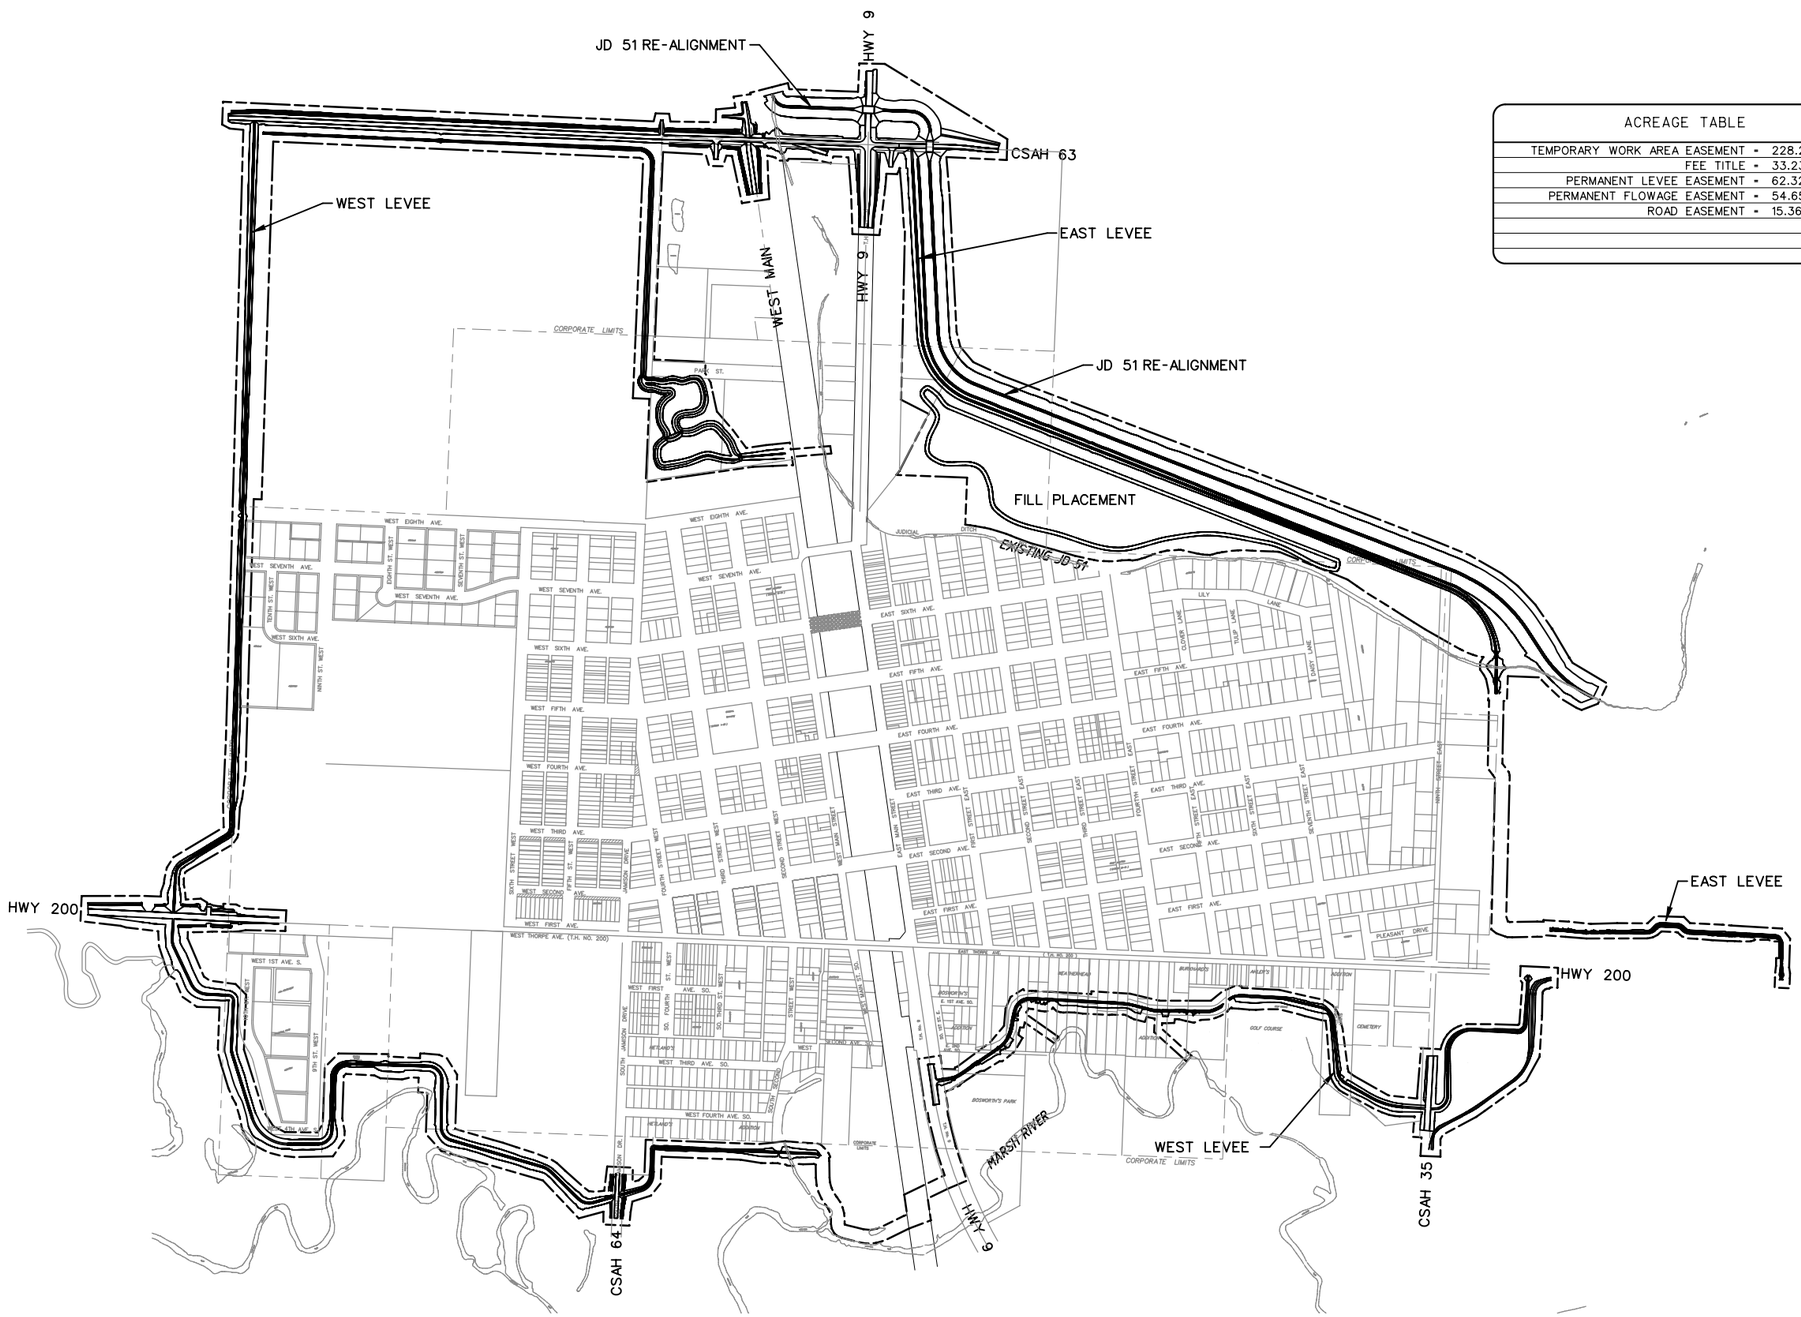


| ACREAGE TABLE | |
|---|---|
| TEMPORARY WORK AREA EASEMENT = | 228.29 ACRES |
| FEE TITLE = | 33.23 ACRES |
| PERMANENT LEVEE EASEMENT = | 62.32 ACRES |
| PERMANENT FLOWAGE EASEMENT = | 54.65 ACRES |
| ROAD EASEMENT = | 15.36 ACRES |

## GENERAL PLAN VIEW

0 500' 1000'

SCALE:1"=500'

N

US Army Corps of Engineers®
St. Paul District

| MARK | DESCRIPTION | DATE | APPR. |
|---|---|---|---|
| | | | |

| MARK | DESCRIPTION | DATE | APPR. |
|---|---|---|---|
| | | | |

DESIGNED BY: AAM
DWN BY: AAM
CKD BY: JBM
SUBMITTED BY:
PLOT SCALE: 1" = 500'
PLOT DATE: No
SIZE: ANSI B
FILE NAME: ADA_draftless___ROWcover.dgn
DATE: 2008/12/08
SOLICITATION NO.:
CONTRACT NO.:
FILE NUMBER:

SECTION 205 FEASIBILTY STUDY
WILD RICE AND MARSH RIVERS
ADA, MINNESOTA

REAL ESTATE
GENERAL PLAN

SHEET IDENTIFICATION
C-003

auto_time