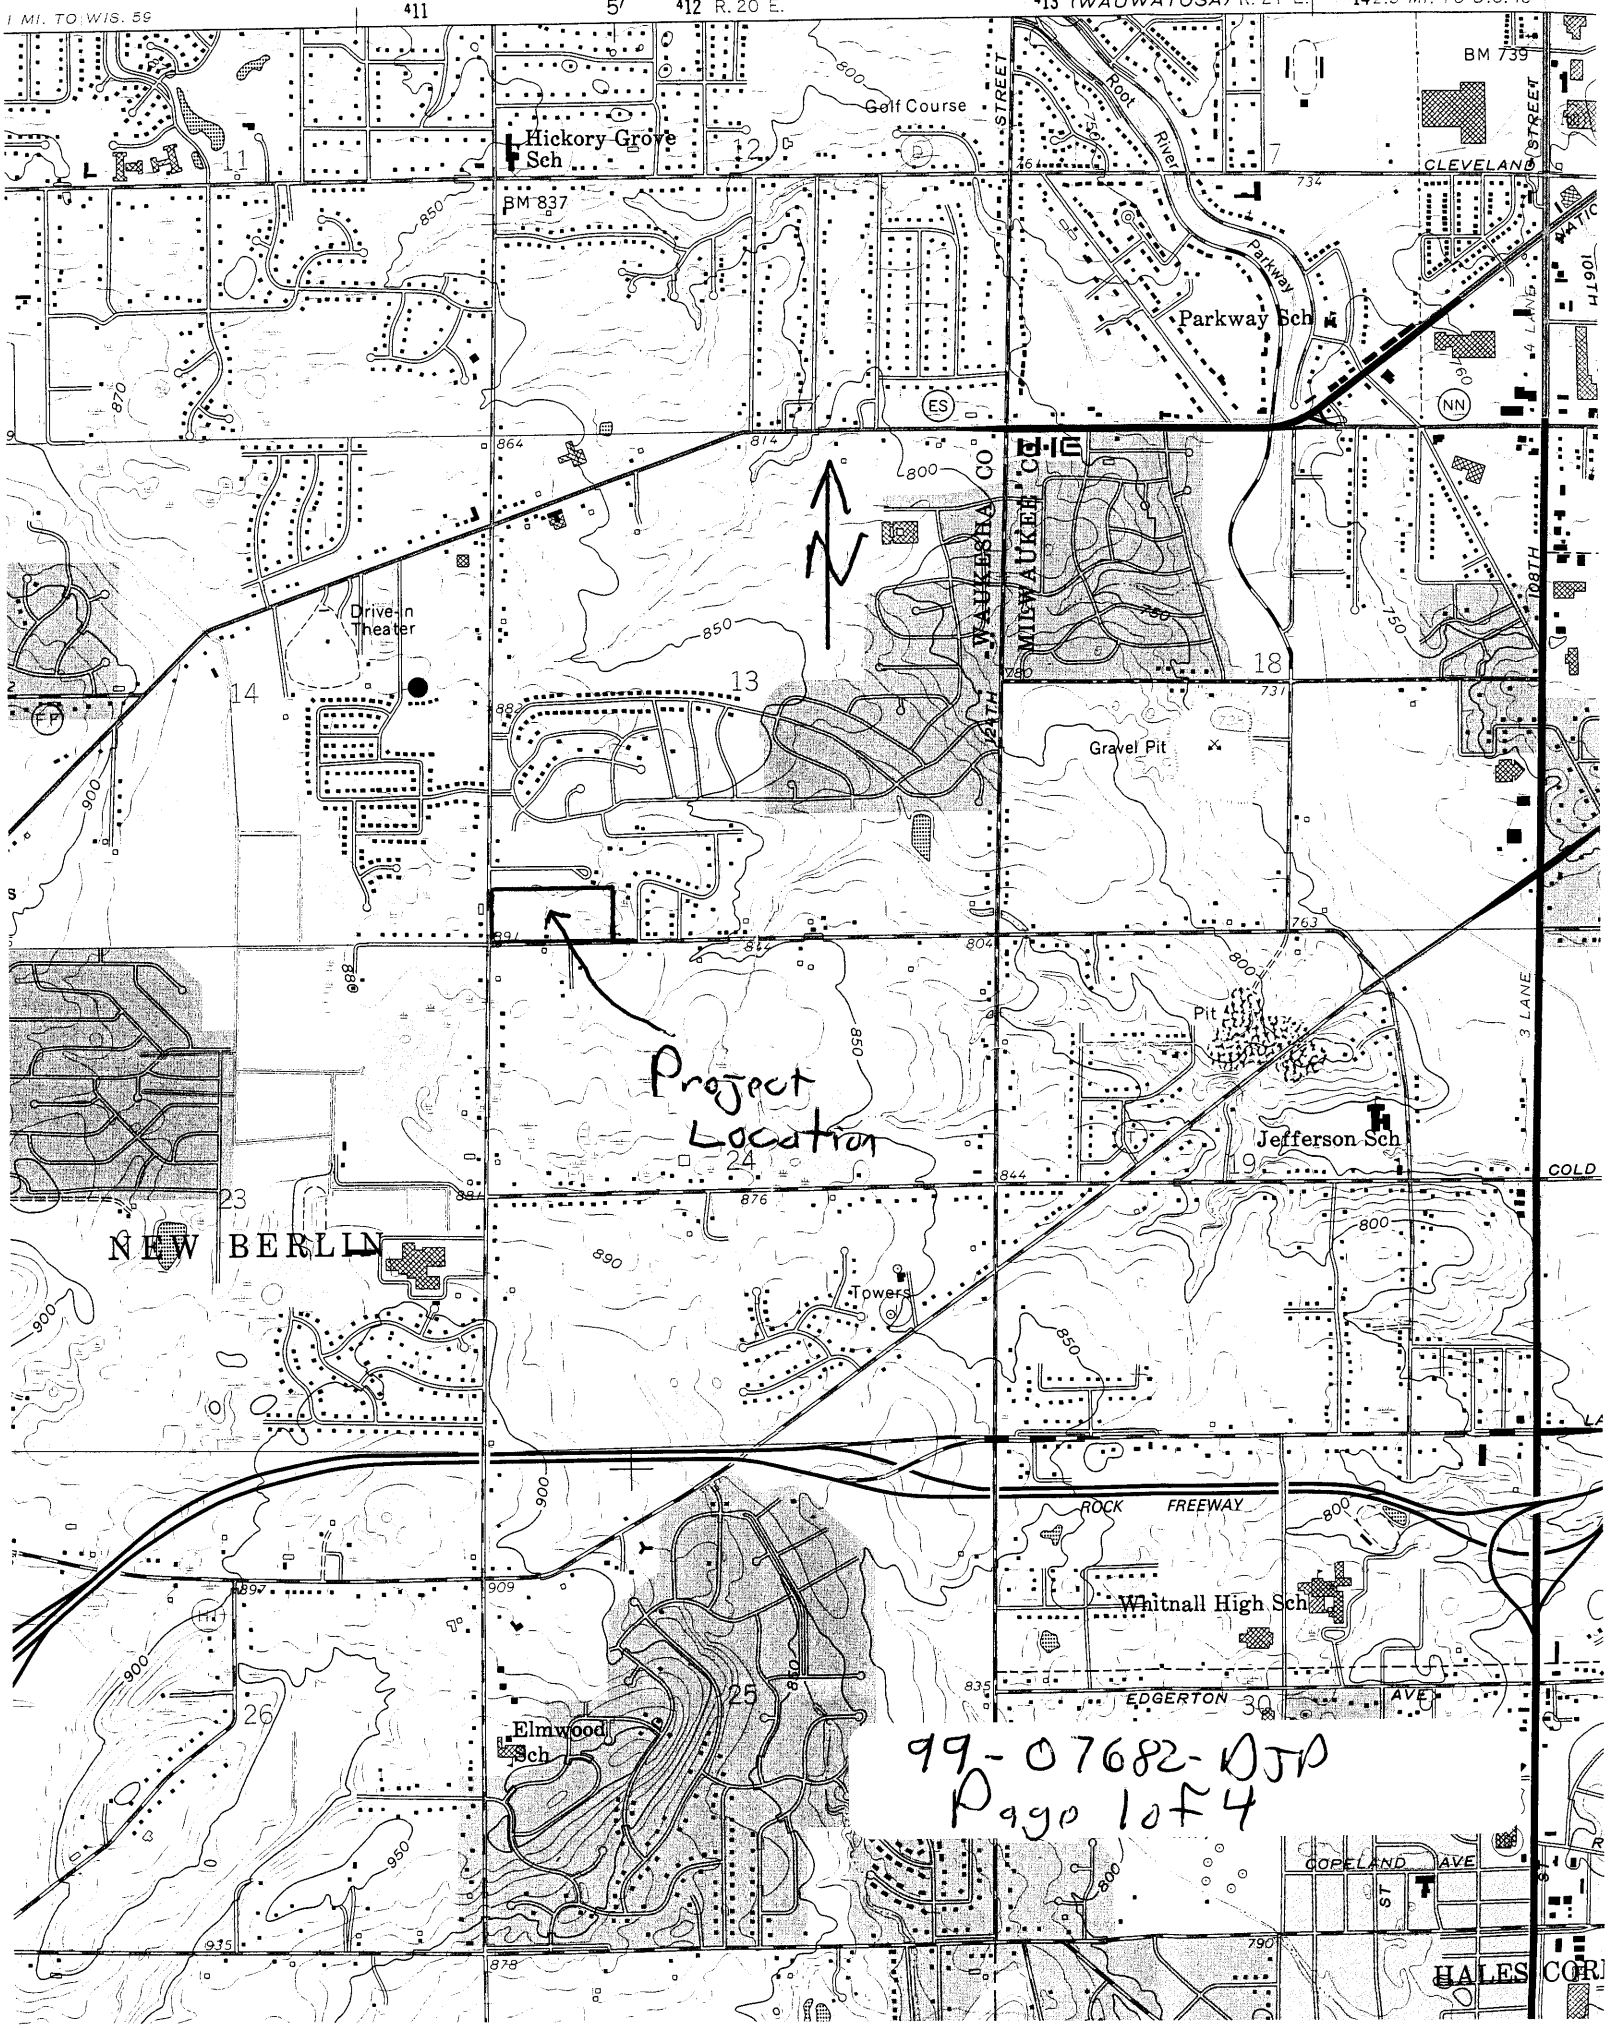

99-07682-DJP
Page 1 of 4

99-07682-DJP
Page 2 of 4

DISTURBED WETLANDS AREA KEY	
AREA "A" =	10,874 S.F.
AREA "B" =	1,375 S.F.
TOTAL AREA =	12,149 S.F.

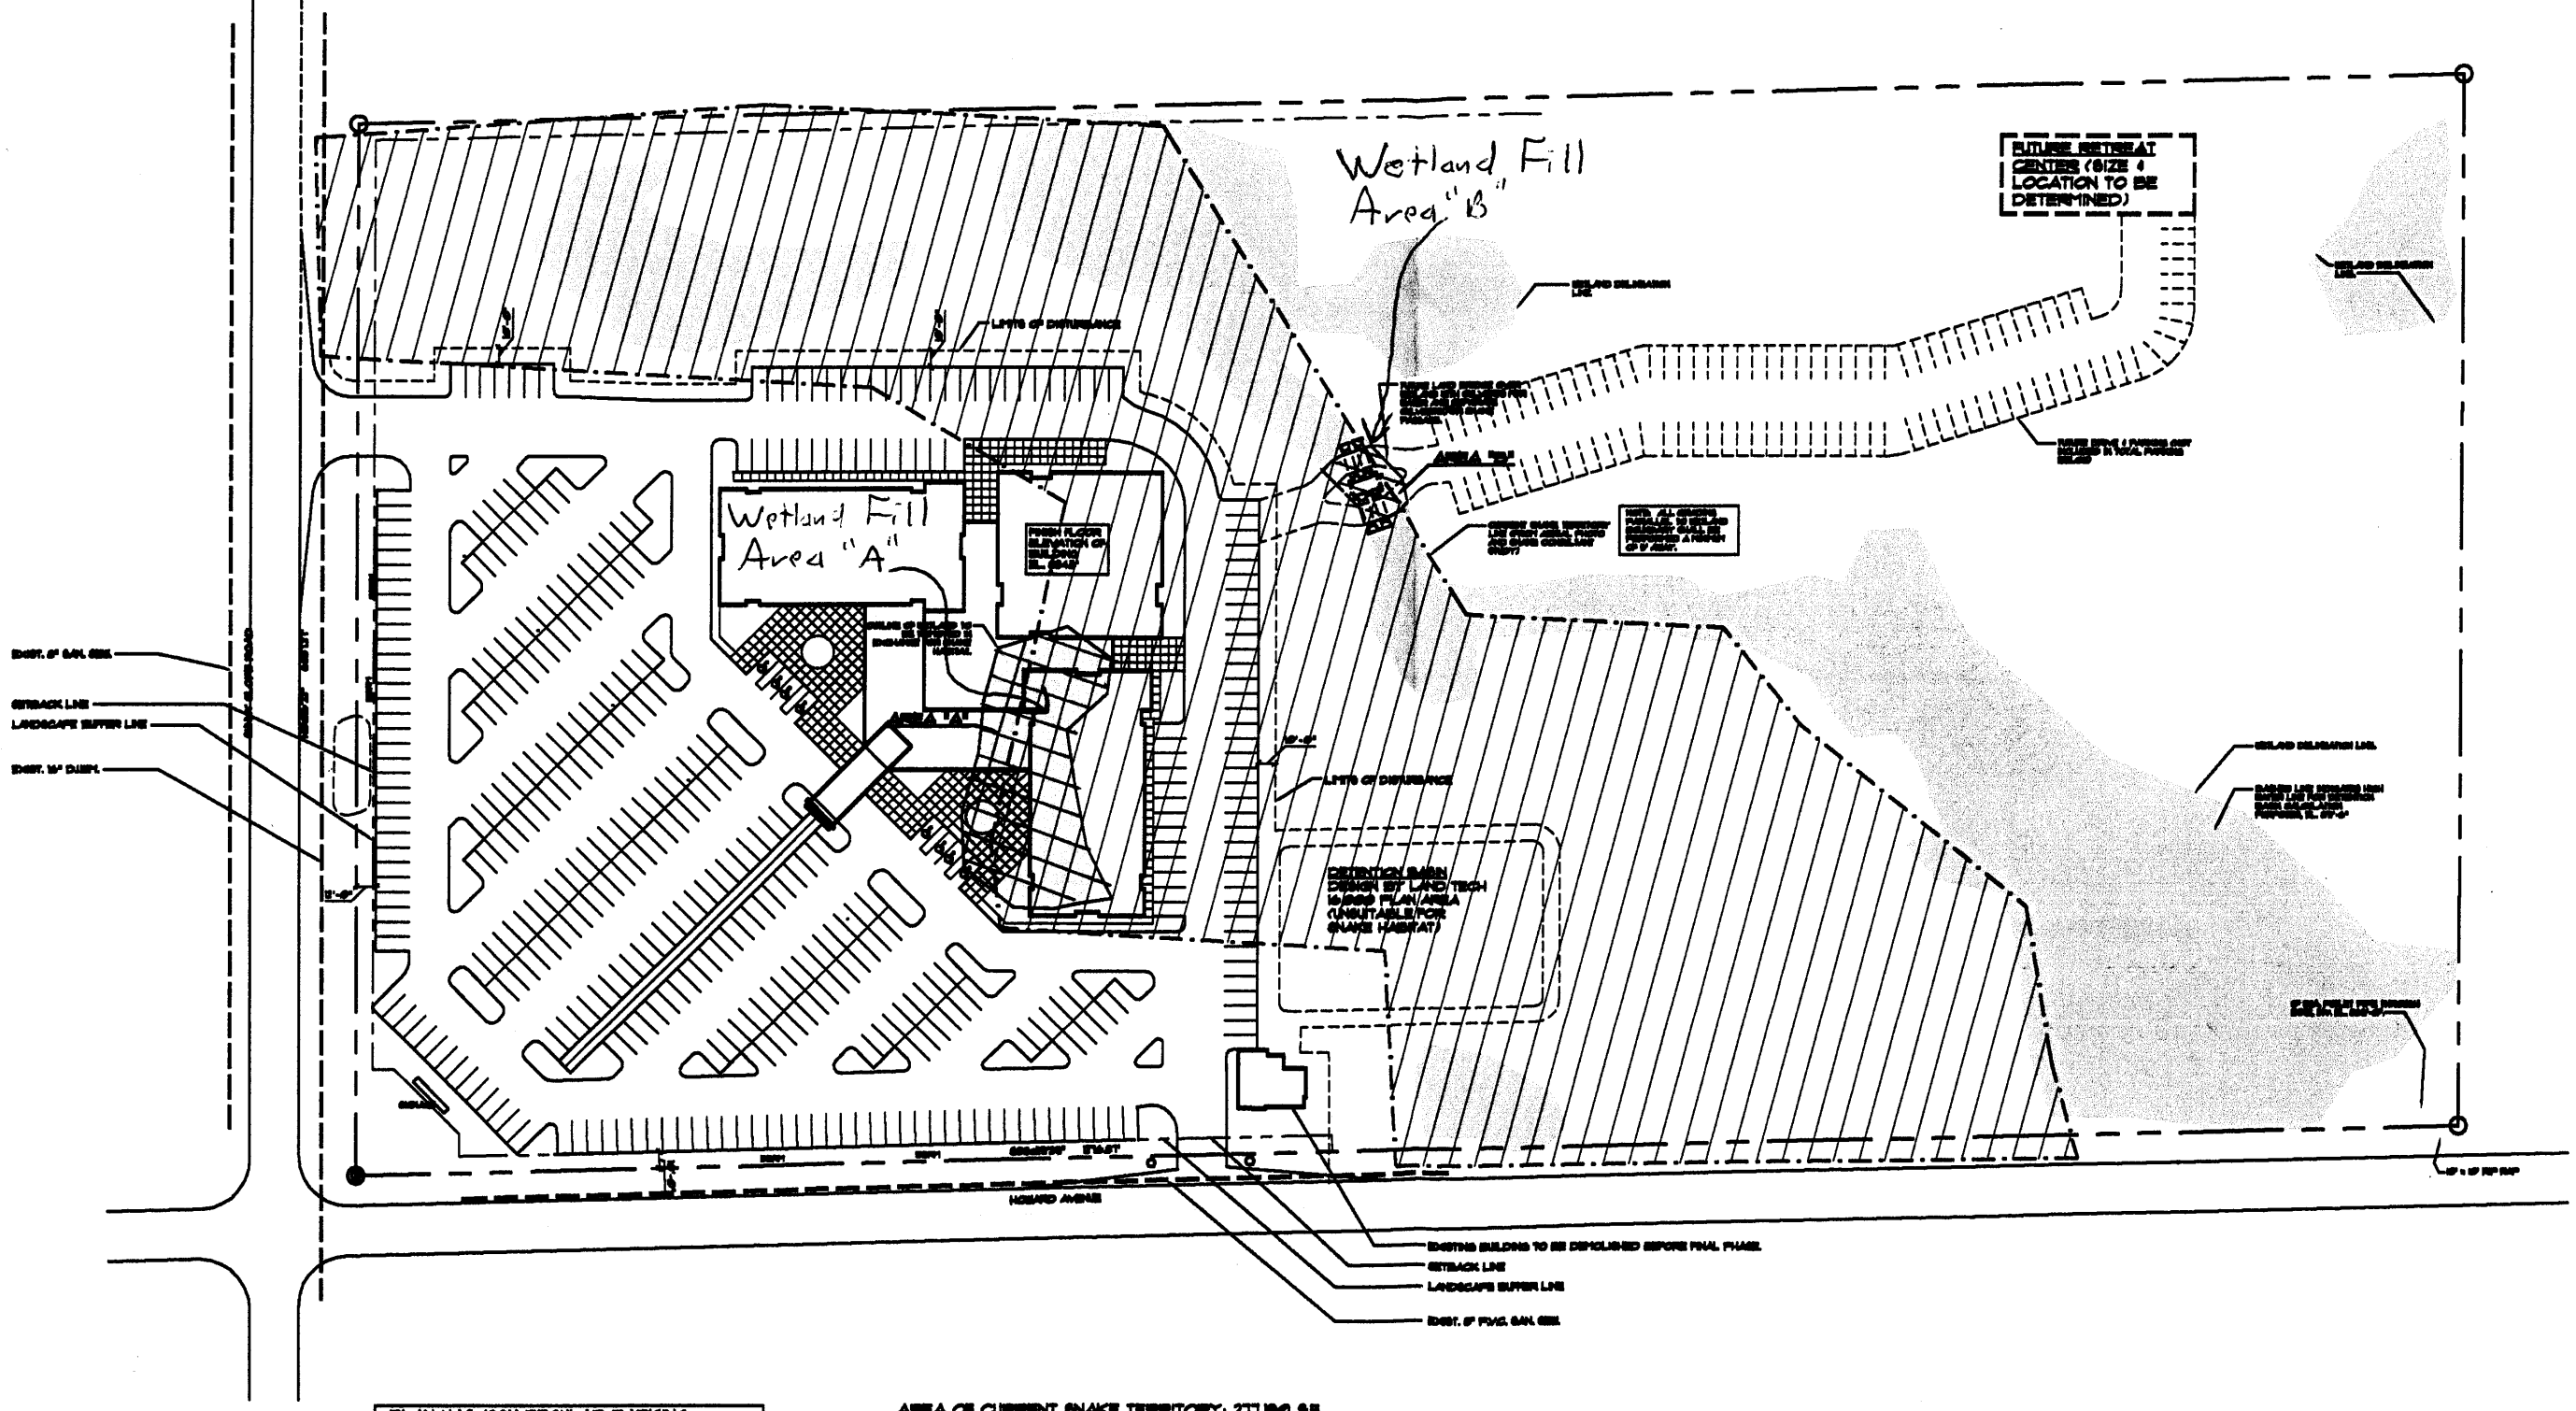

PLAN HAS (381) REGULAR PARKING SPACES AND (8) HANDICAPPED PARKING SPACES (TOTAL DOES NOT INCLUDE PARKING NEAR FUTURE RETREAT).

AREA OF CURRENT SNAKE TERRITORY: 277,190 S.F.
PROPOSED SNAKE HABITAT: 212,877 S.F.
(SNAKE TERRITORY MINUS BUILDING, PARKING, & DETENTION BASIN).

76 % MAINTAINED

1 / SP-1 SITE PLAN
1" = 50'

0 10' 100' 200'

NOT FOR CONSTRUCTION

heartland group llc

NEW CHURCH FACILITY FOR
ECCORDIGE COMMUNITY CHURCH
SANTA FE ROAD AND HOWARD AVE.
NEW MEXICO, ARIZONA

SP-1

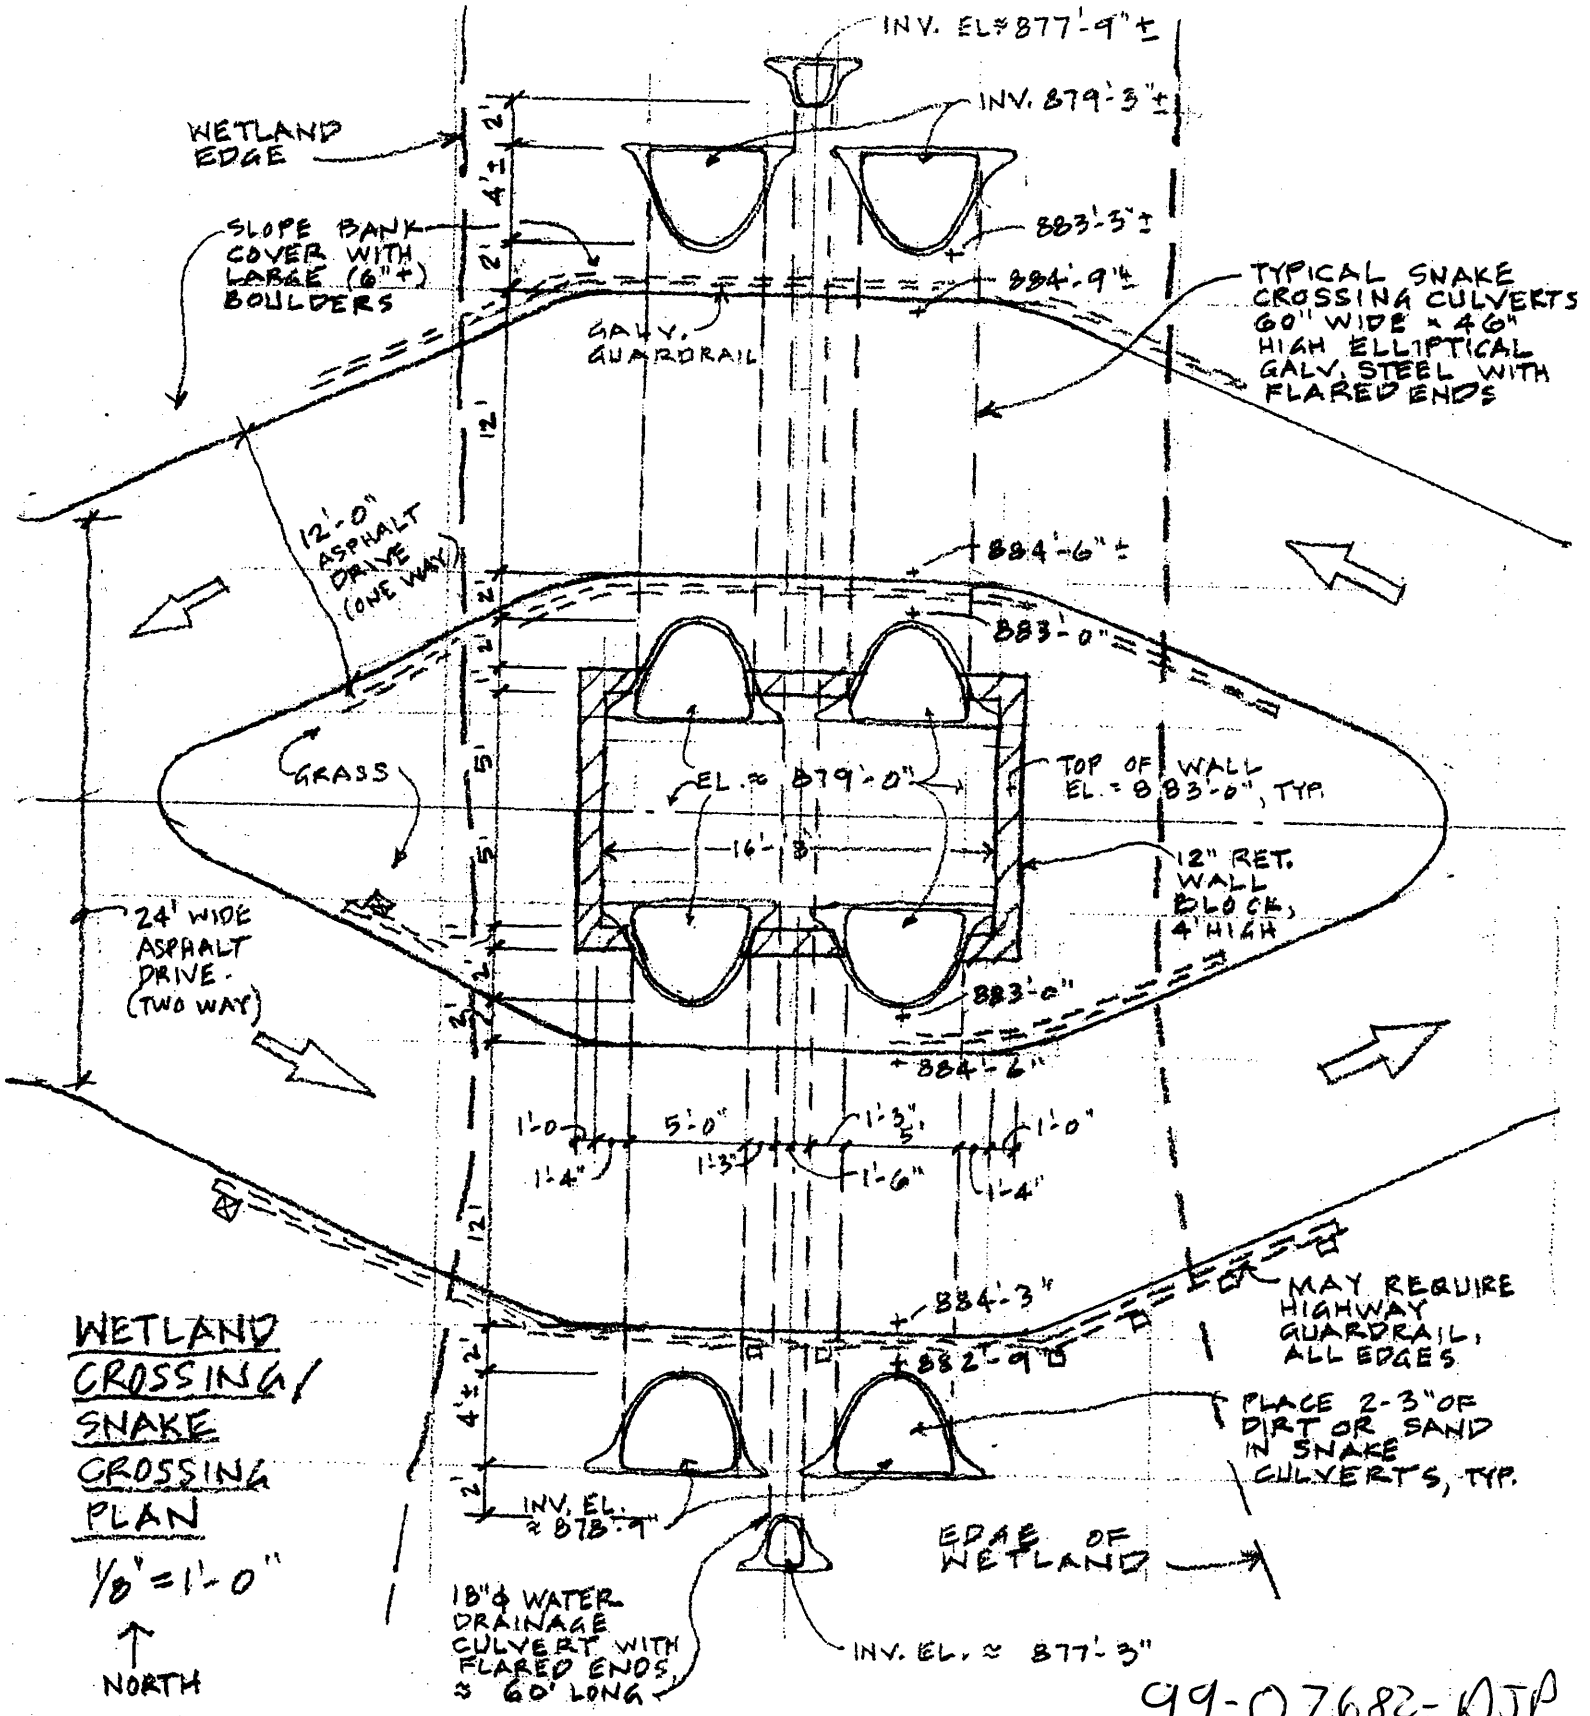

WETLAND CROSSING/ SNAKE CROSSING PLAN

1/8"=1'-0"

99-07682-DJP

Page 3 of 4

heartland group llc

sheet no: SK-2	project title: WOODRIDGE CHURCH SUNNYSLOPE & HOWARD NEW BERLIN, WI.	job no: 9713 date: 02-04-03 drawn by: K. STOCK sheet title: WETLAND/SNAKE CROSSING PLAN

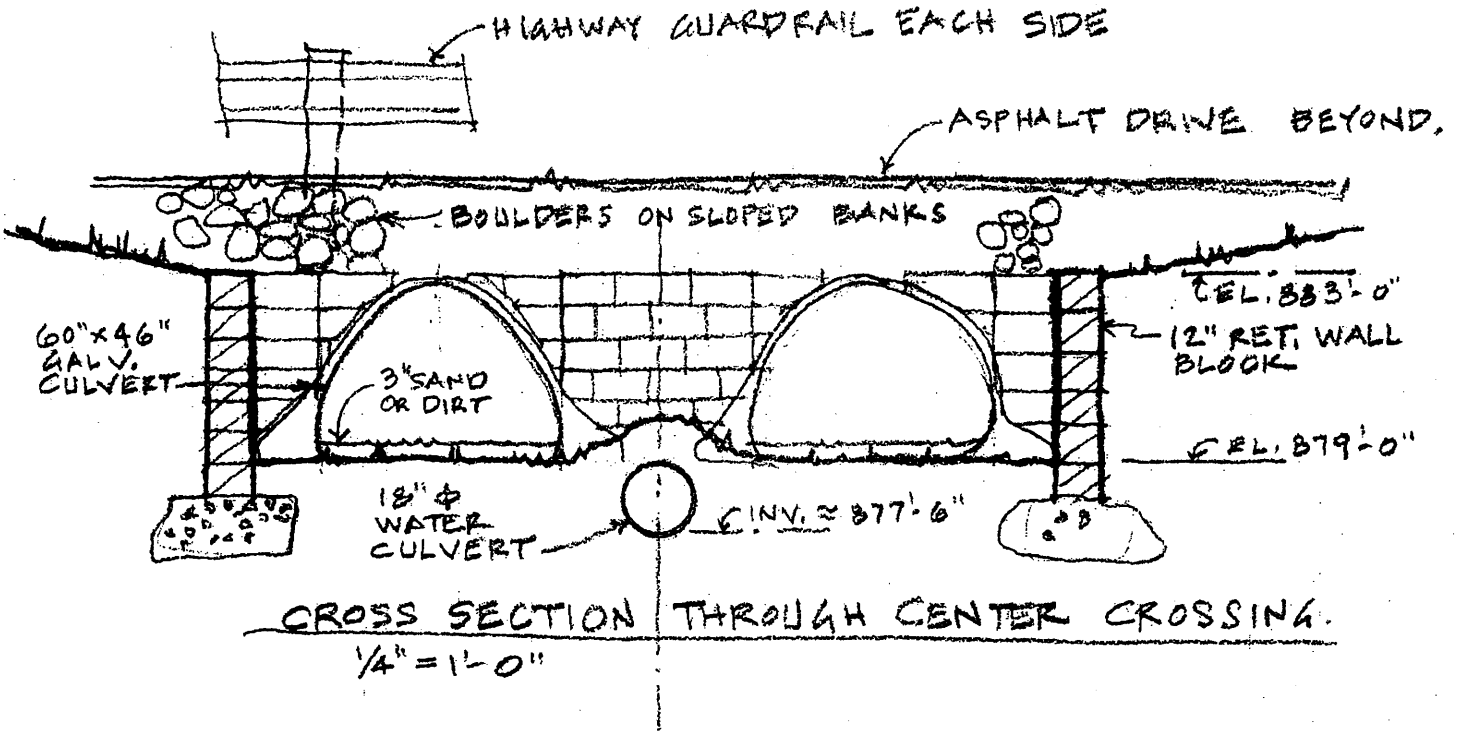

CROSS SECTION THROUGH CENTER CROSSING.

1/4" = 1'-0"

99-07682-DJP

Page 4 of 4

heartland group llc

sheet no: SK-3	project title: WOODRIDGE CHURCH SUNNYSLOPE & HOWARD NEW BERLIN, WI.	job no: 9713 date: 02-04-03 drawn by: K. STOCK sheet title: SECTION AT WETLAND/ SNAKE CROSSING