MINNESOTA DEPARTMENT OF TRANSPORTATION

CONSTRUCTION PLAN FOR GRADE RAISE NEAR NORTH ROTHWELL LAKE

LOCATED ON T.H. 75 FROM 4.3 MILES SOUTH OF GRACEVILLE TO 2.75 MILES NORTH OF CLINTON

STATE PROJ. NO. 0608-37

GROSS LENGTH	1630	FEET	0.31	MILES
BRIDGES-LENGTH		FEET		MILES
EXCEPTIONS-LENGTH		FEET		MILES
NET LENGTH	1630	FEET	0.31	MILES
REF. POINT	150.32	TO REF. POINT	150.63	

BEGIN S.P. 0608-37 (T.H. 75)
STA. 1213+72

END S.P. 0608-37 (T.H. 75)
STA. 1230+02

2003-04356
Page 1

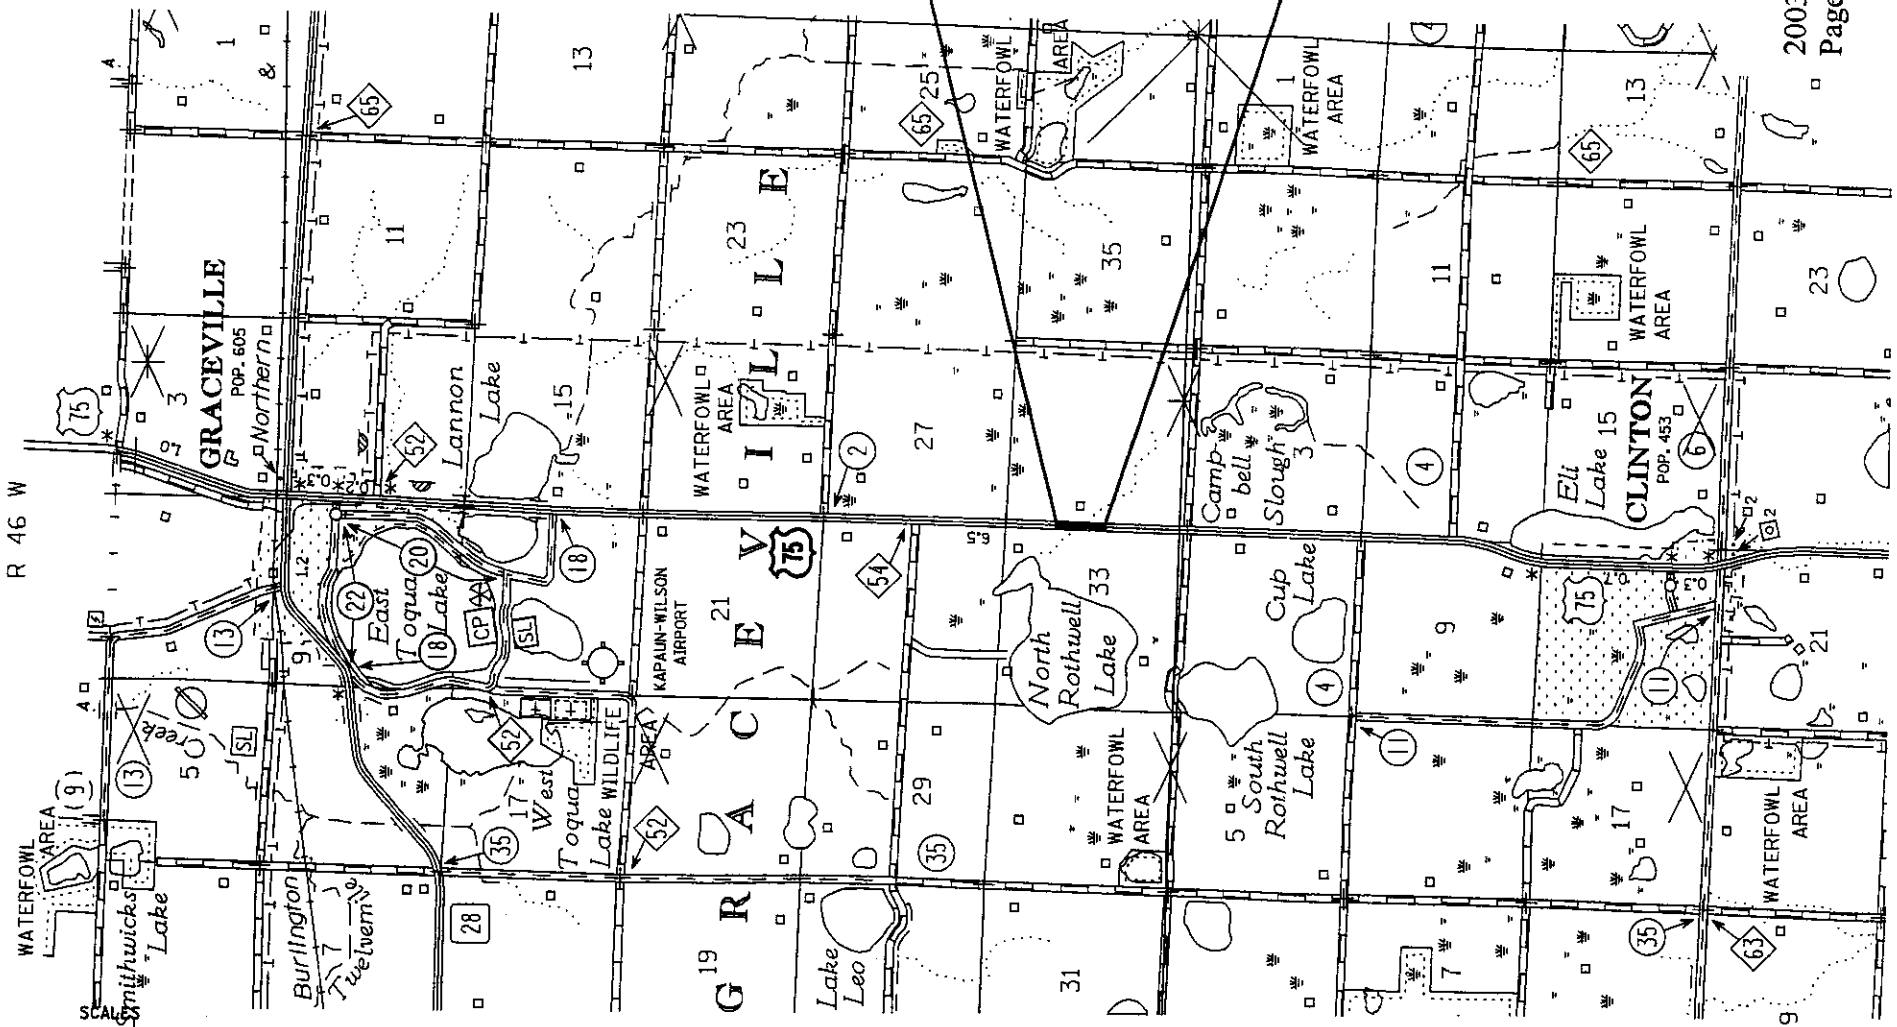

200304356-RCW
PAGE 2