Project Site
S.A.P. 66-598-12
Existing Bridge 1075
Prop. Bridge 66543

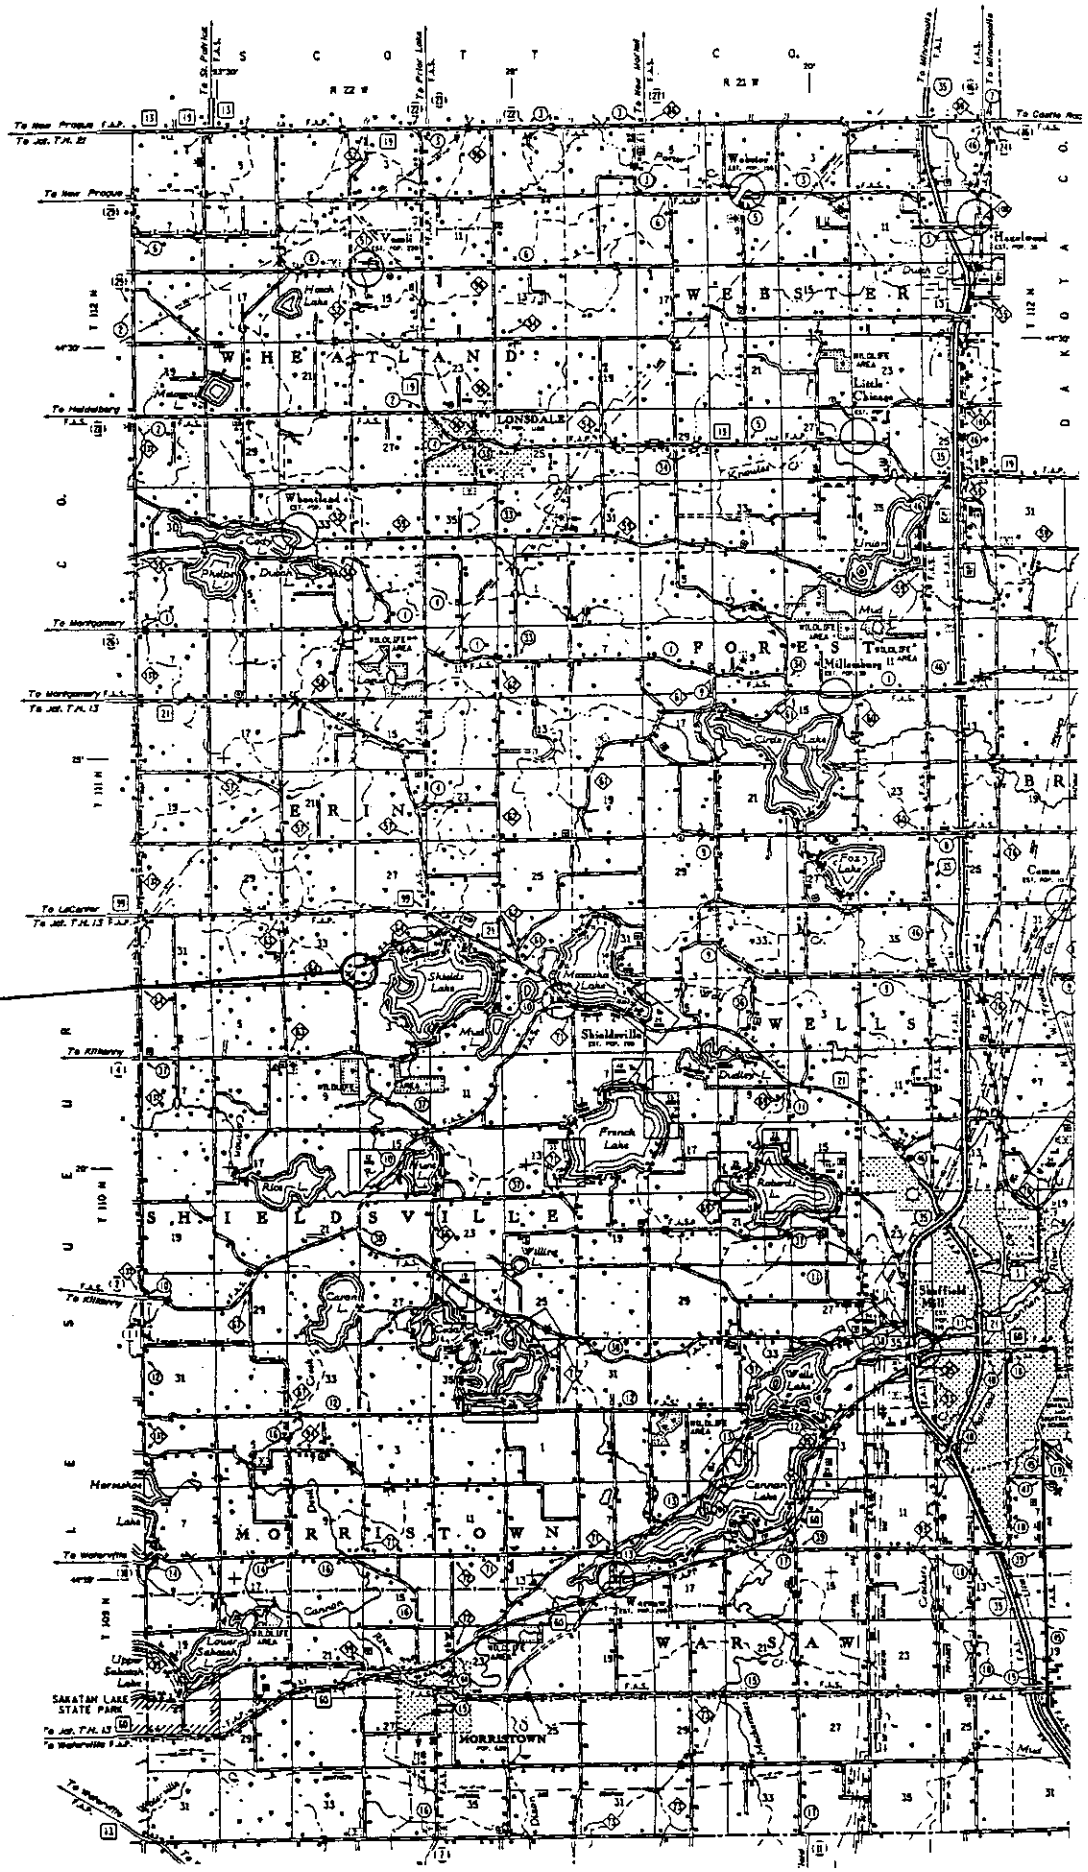

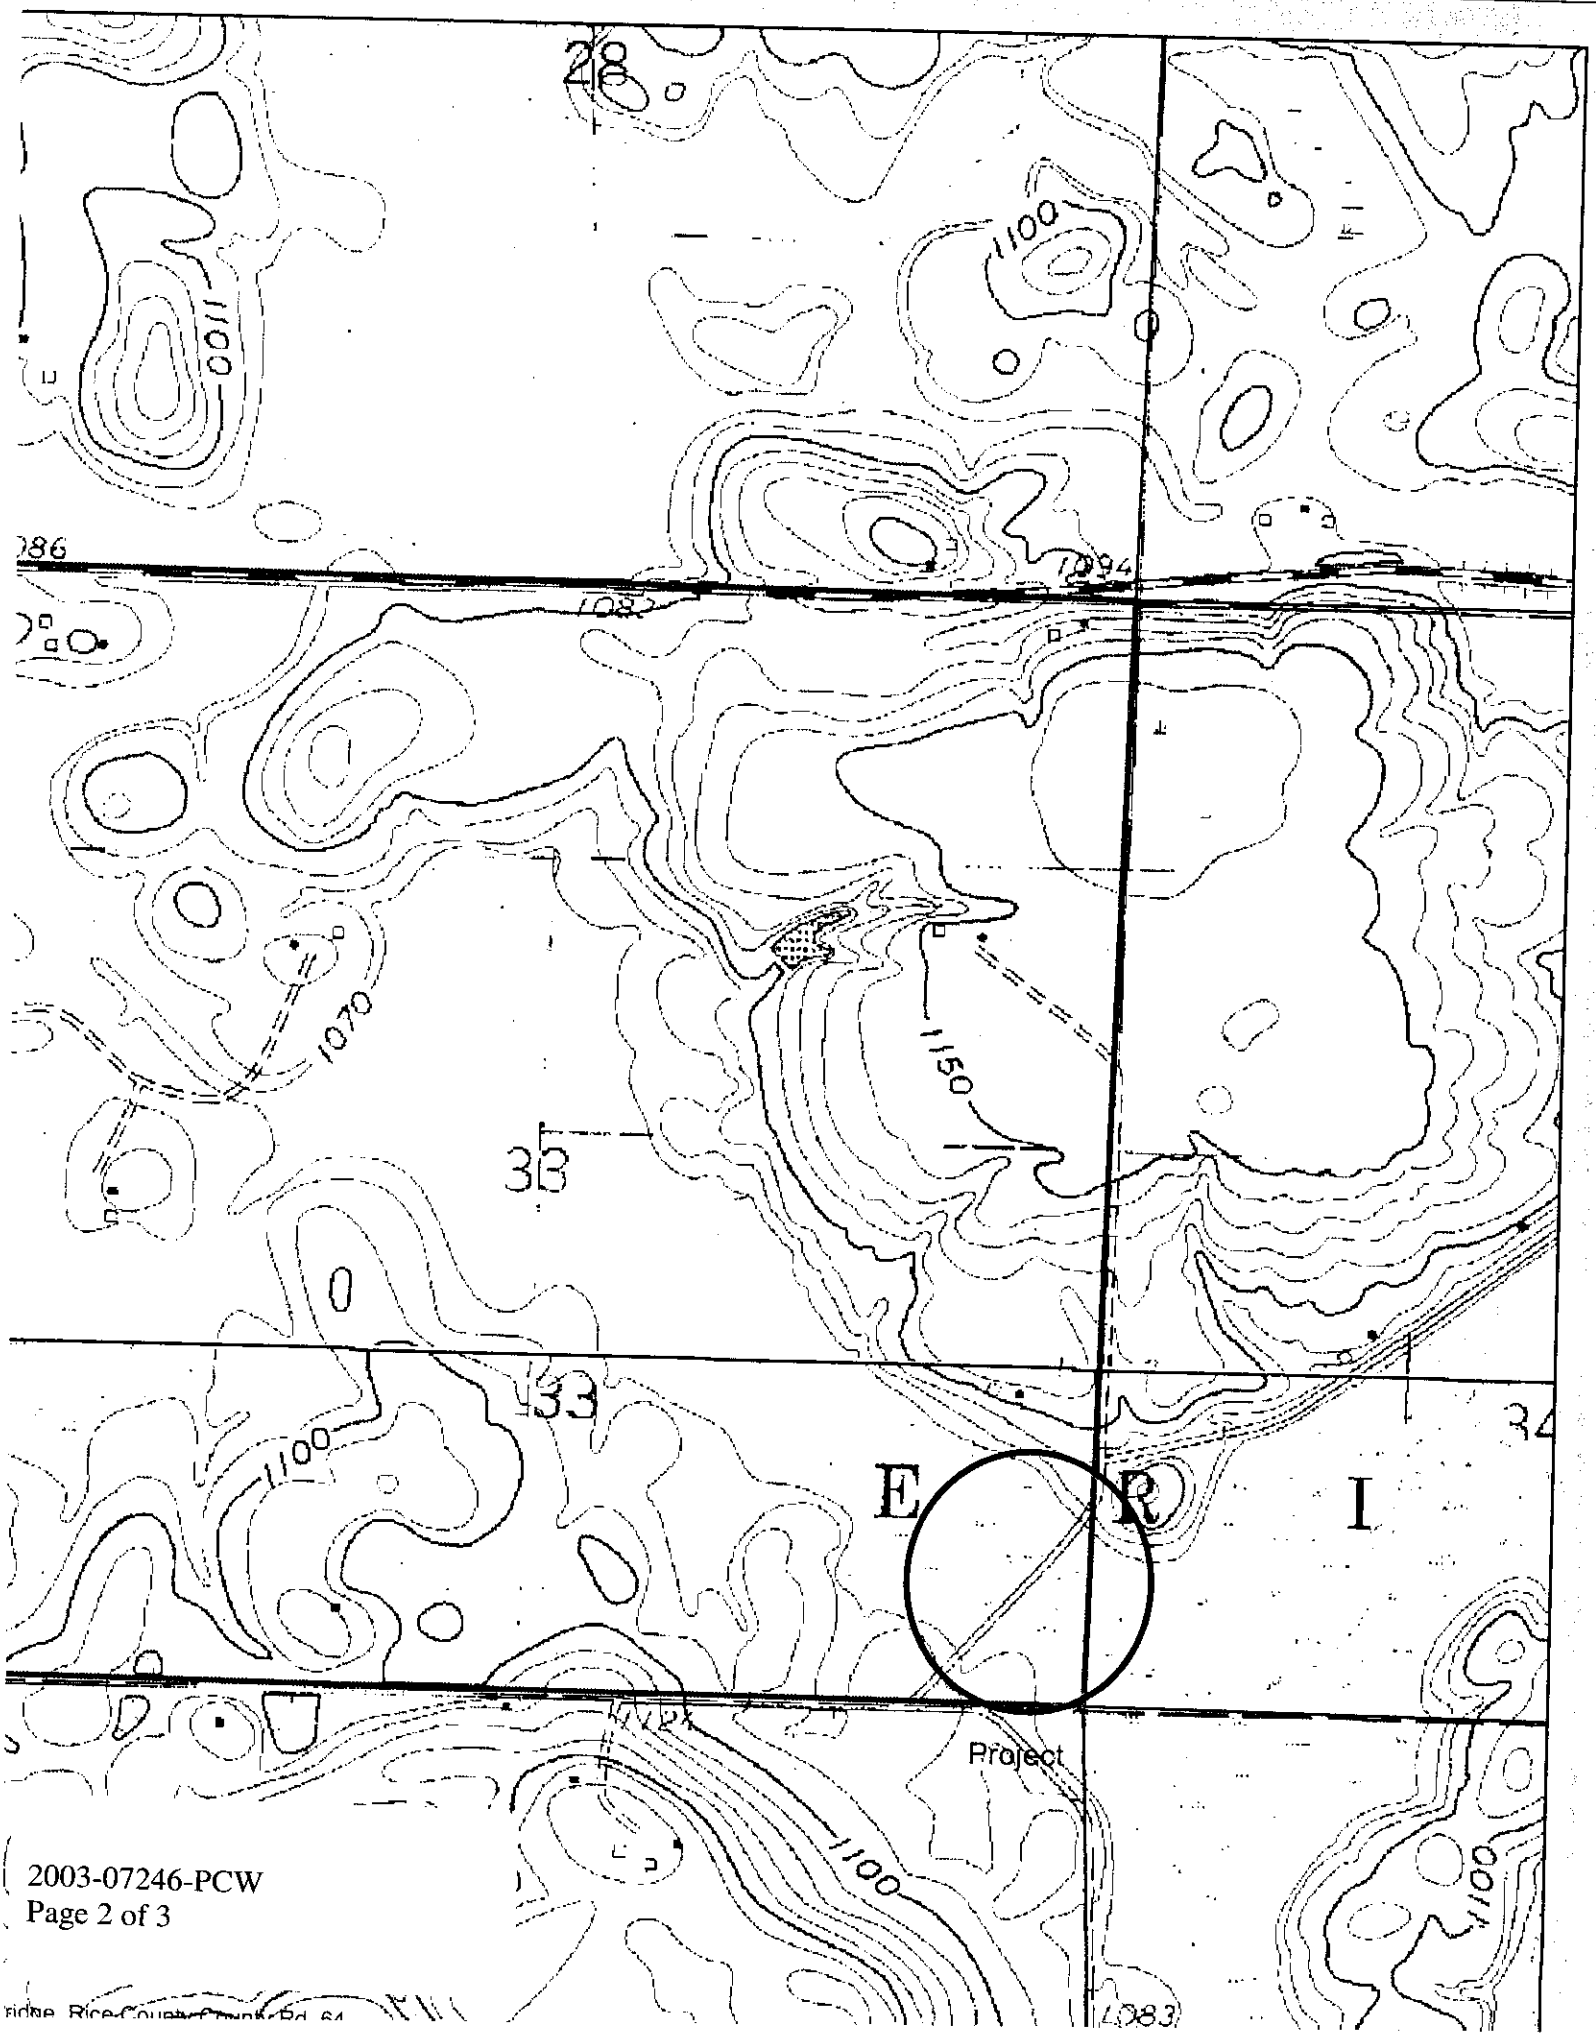

2003-07246-PCW
Page 2 of 3

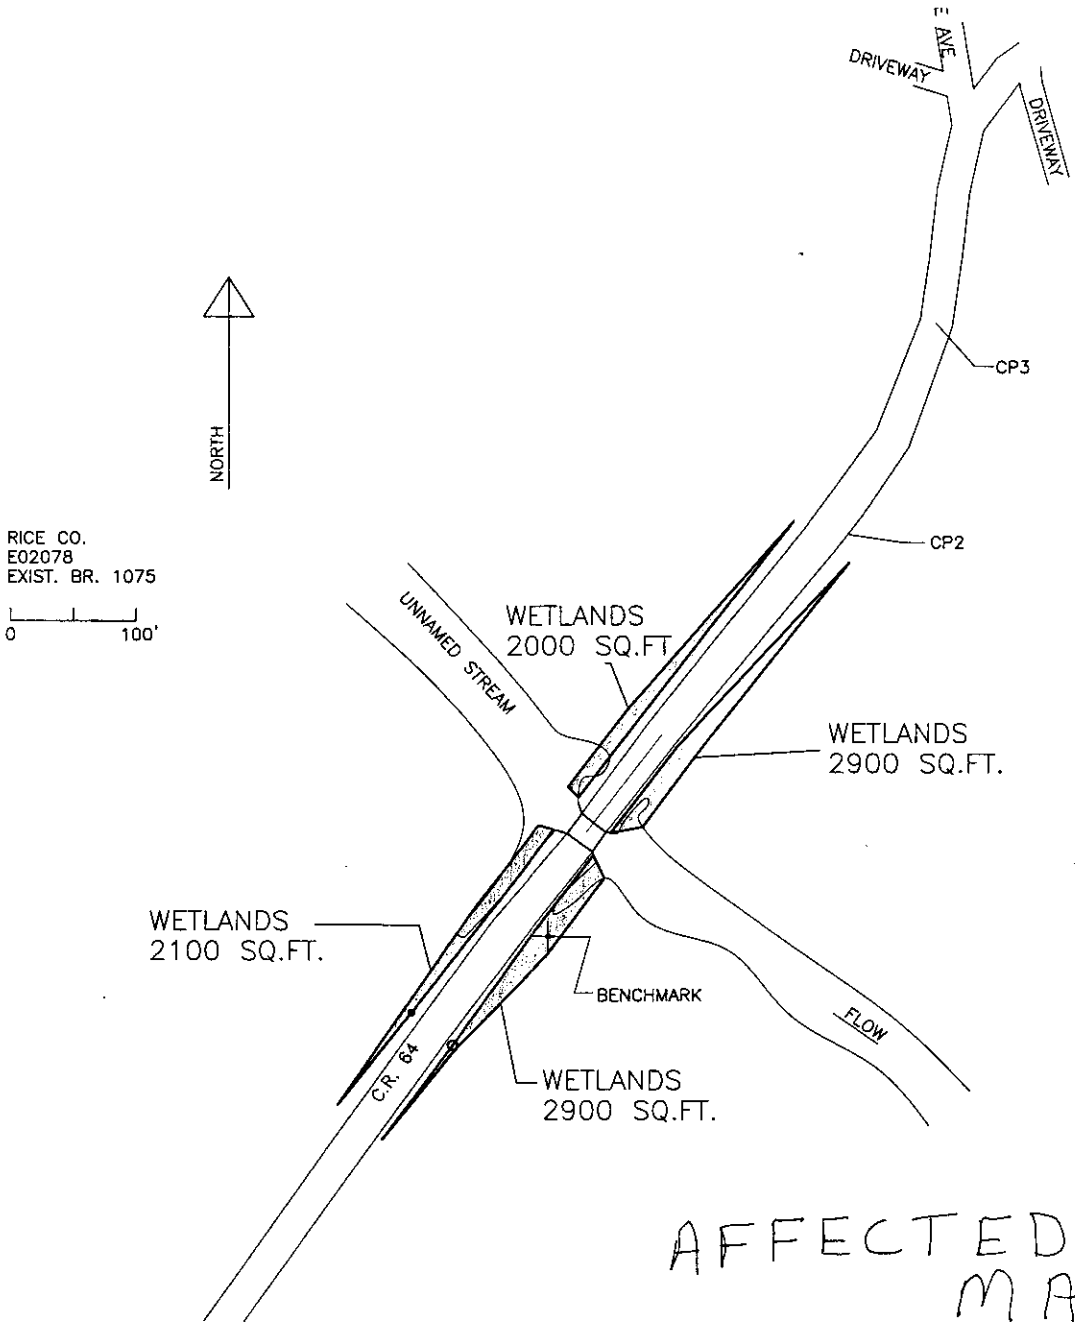

AFFECTED WETLANDS MAP