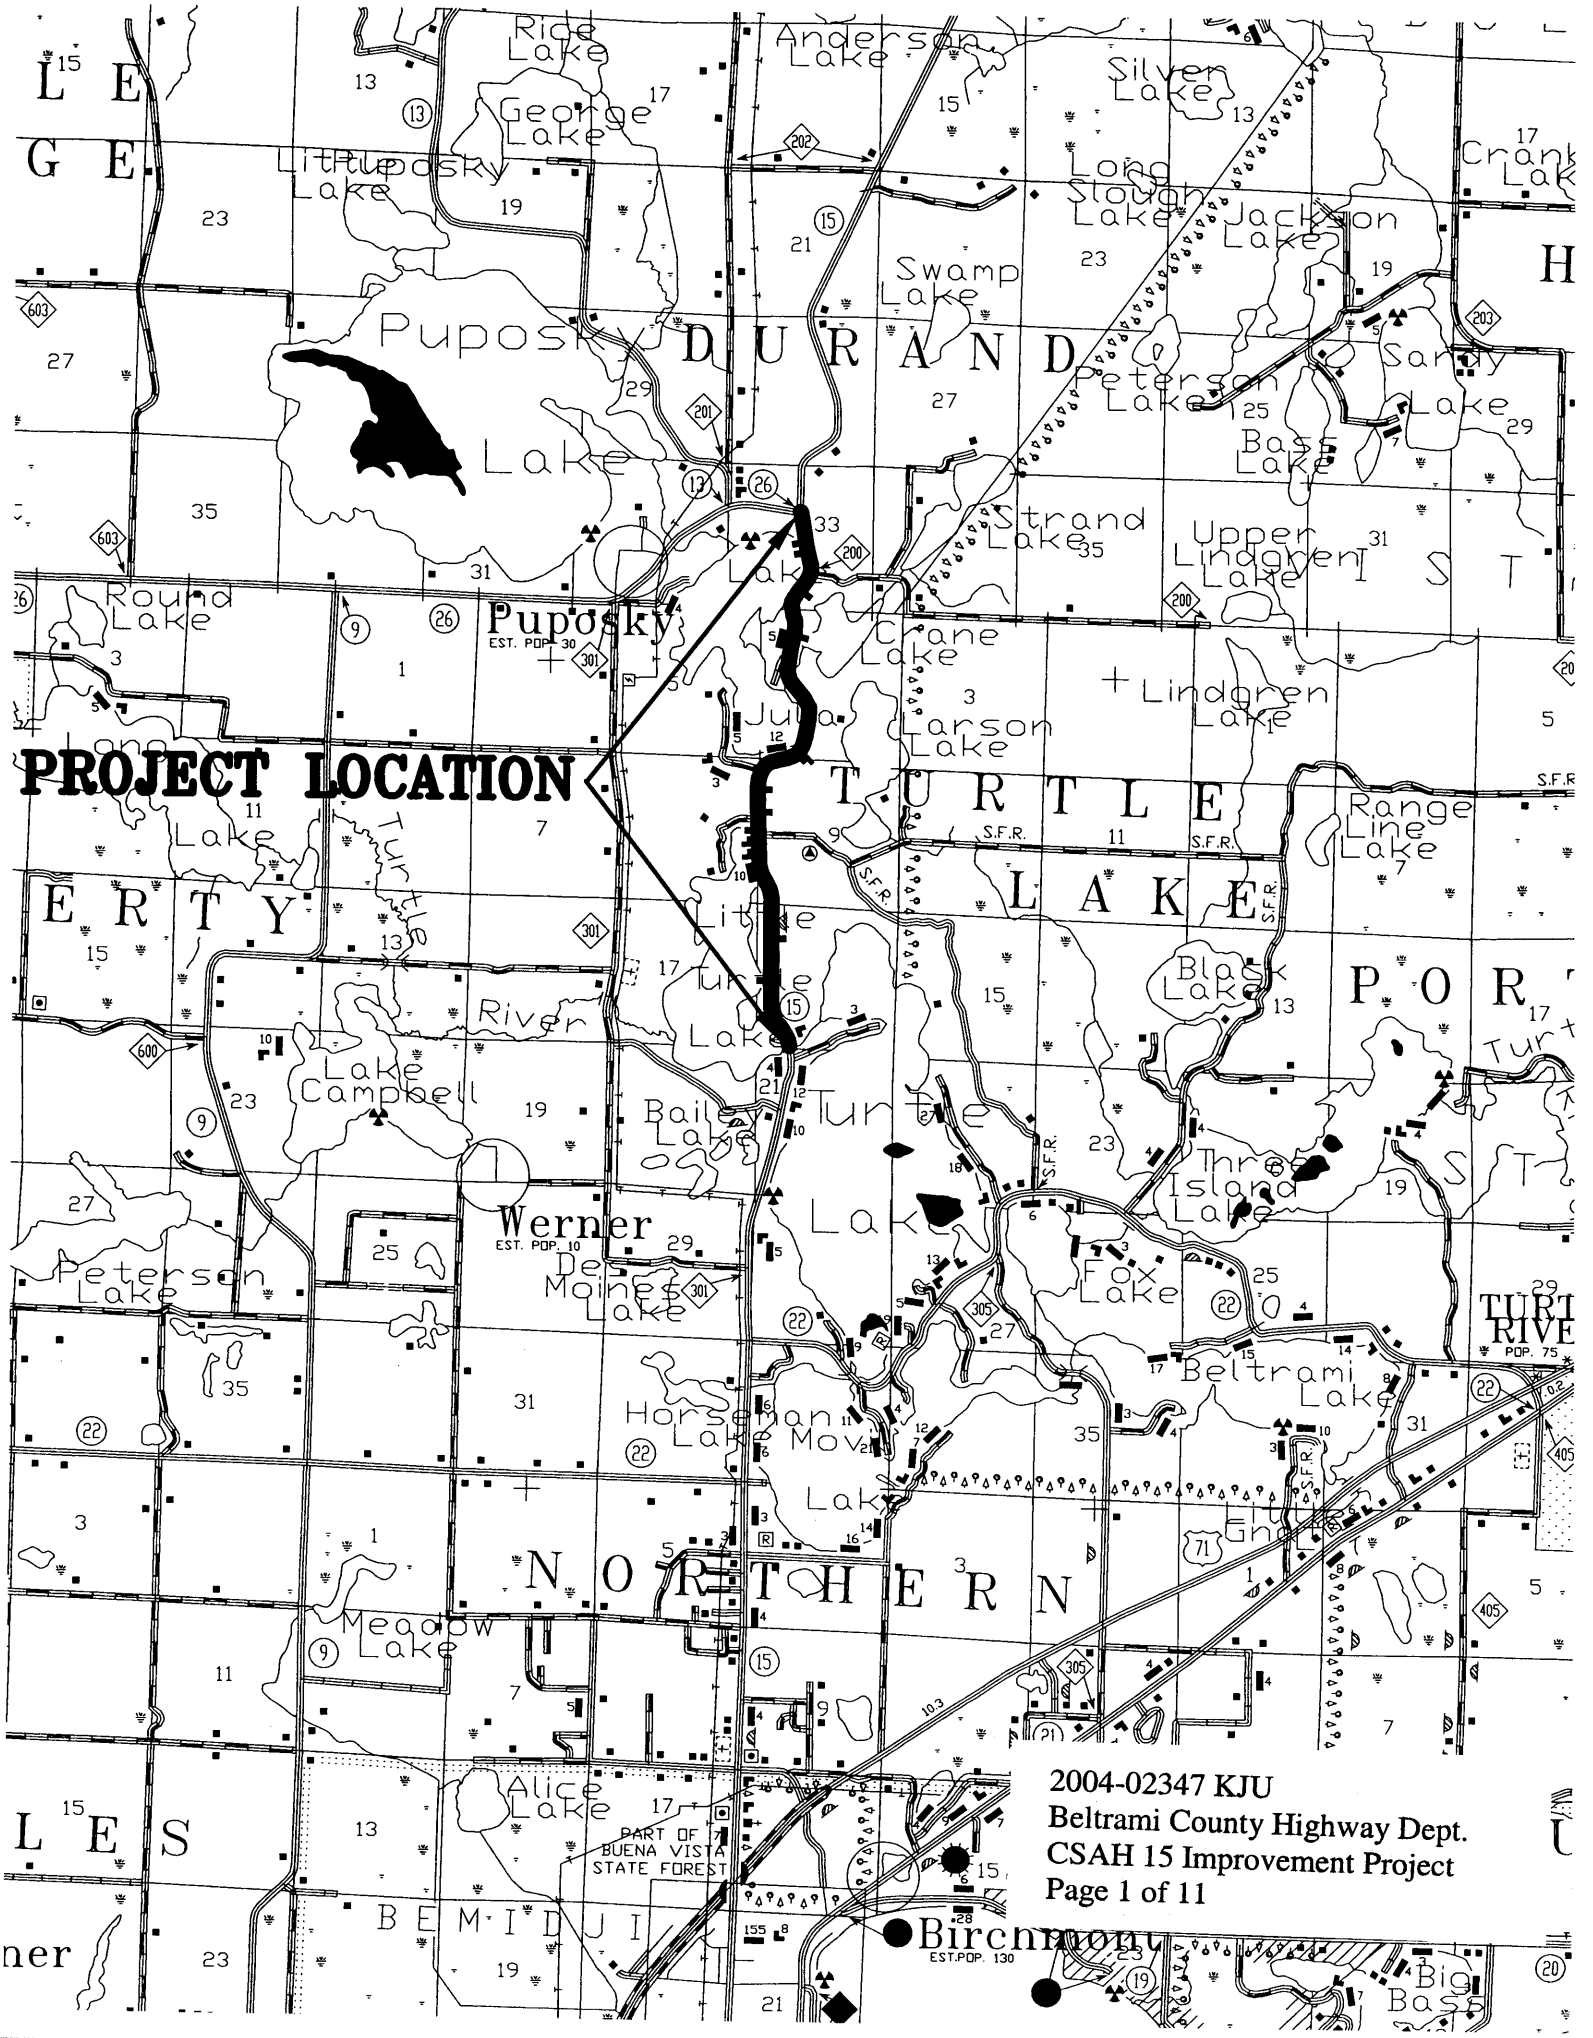

2004-02347 KJU
Beltrami County Highway Dept.
CSAH 15 Improvement Project
Page 1 of 11

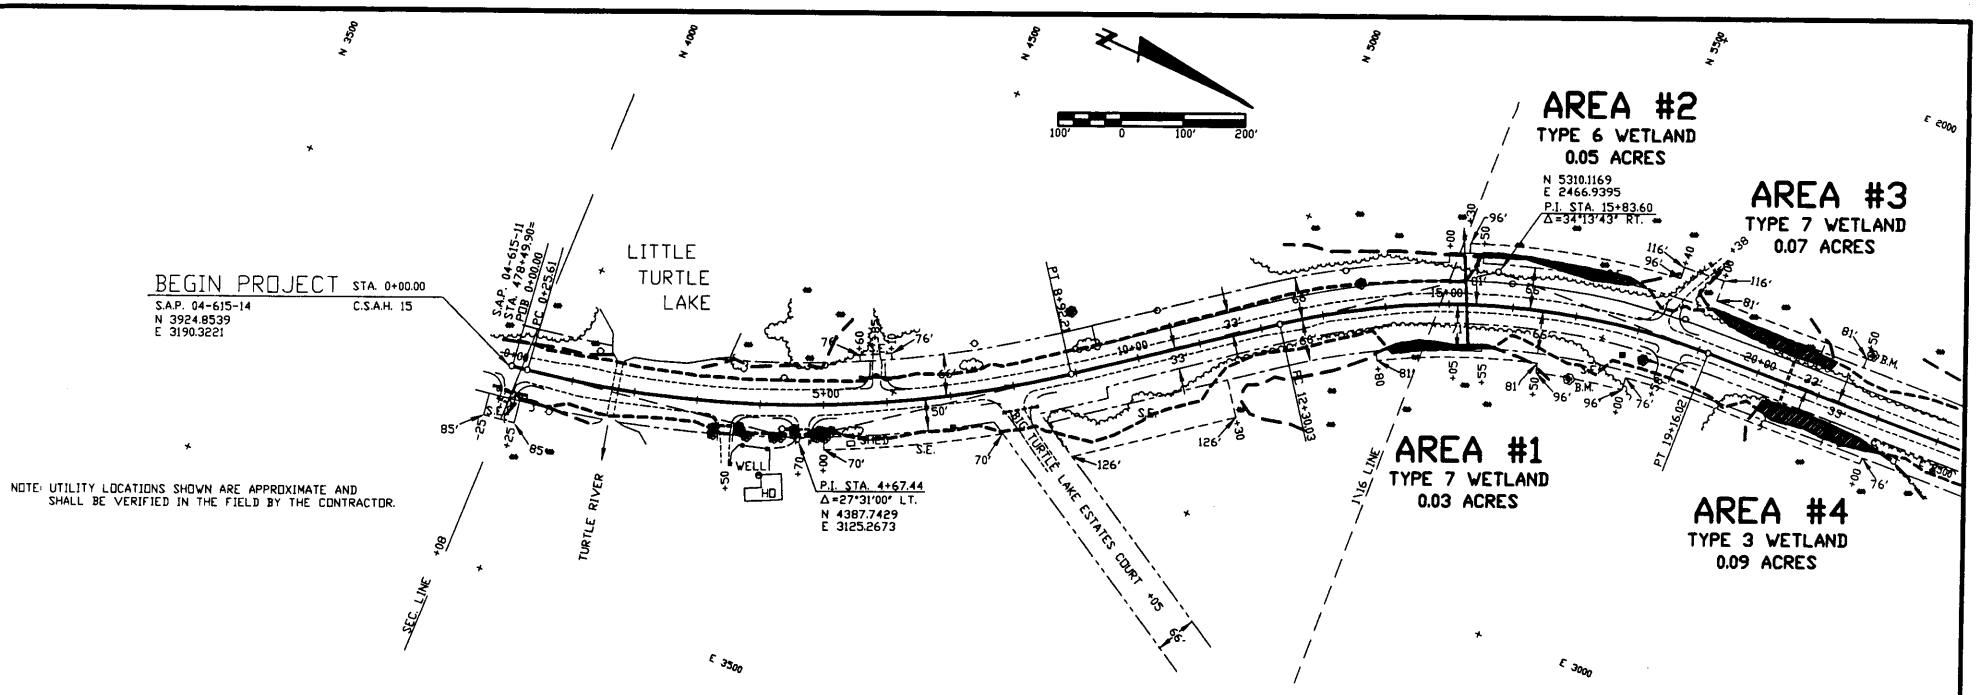

PROPOSED CENTERLINE

CONSTRUCTION LIMITS

WETLAND BOUNDARY

IMPACT AREA

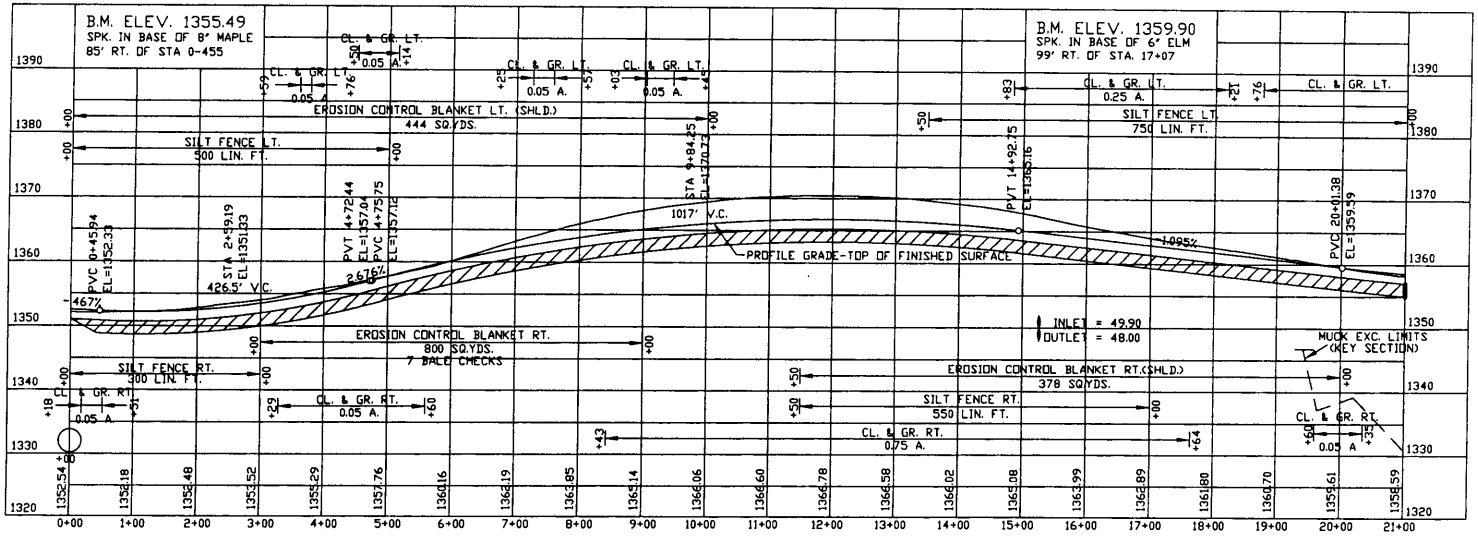

STATE

2004-02347 KJU
Beltrami County Highway Dept.
CSAH 15 Improvement Project
Page 2 of 11

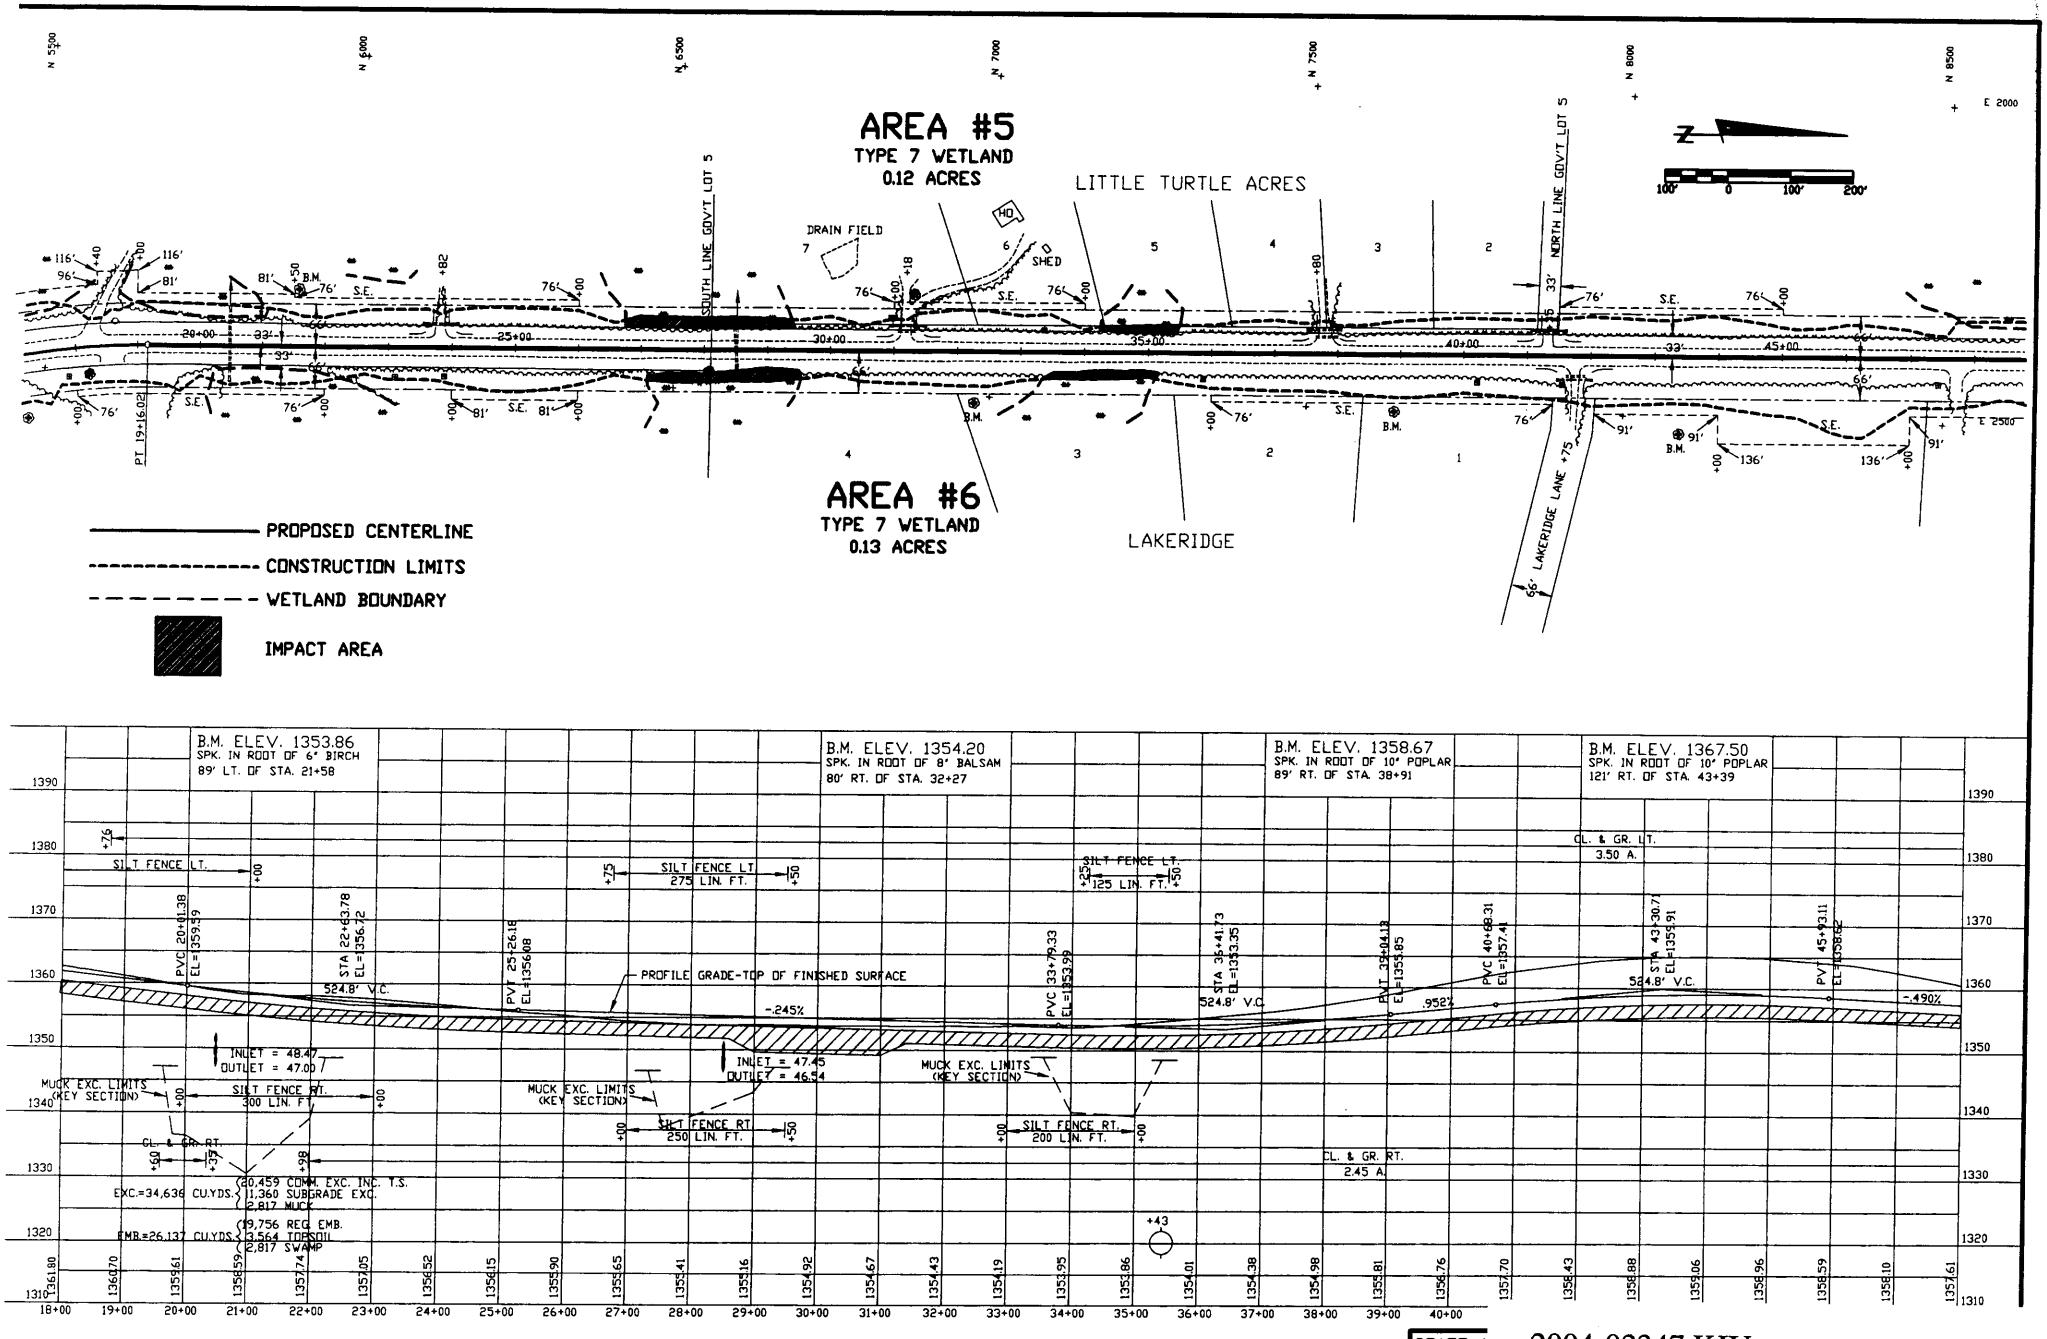

2004-02347 KJU
Beltrami County Highway Dept.
CSAH 15 Improvement Project
Page 3 of 11

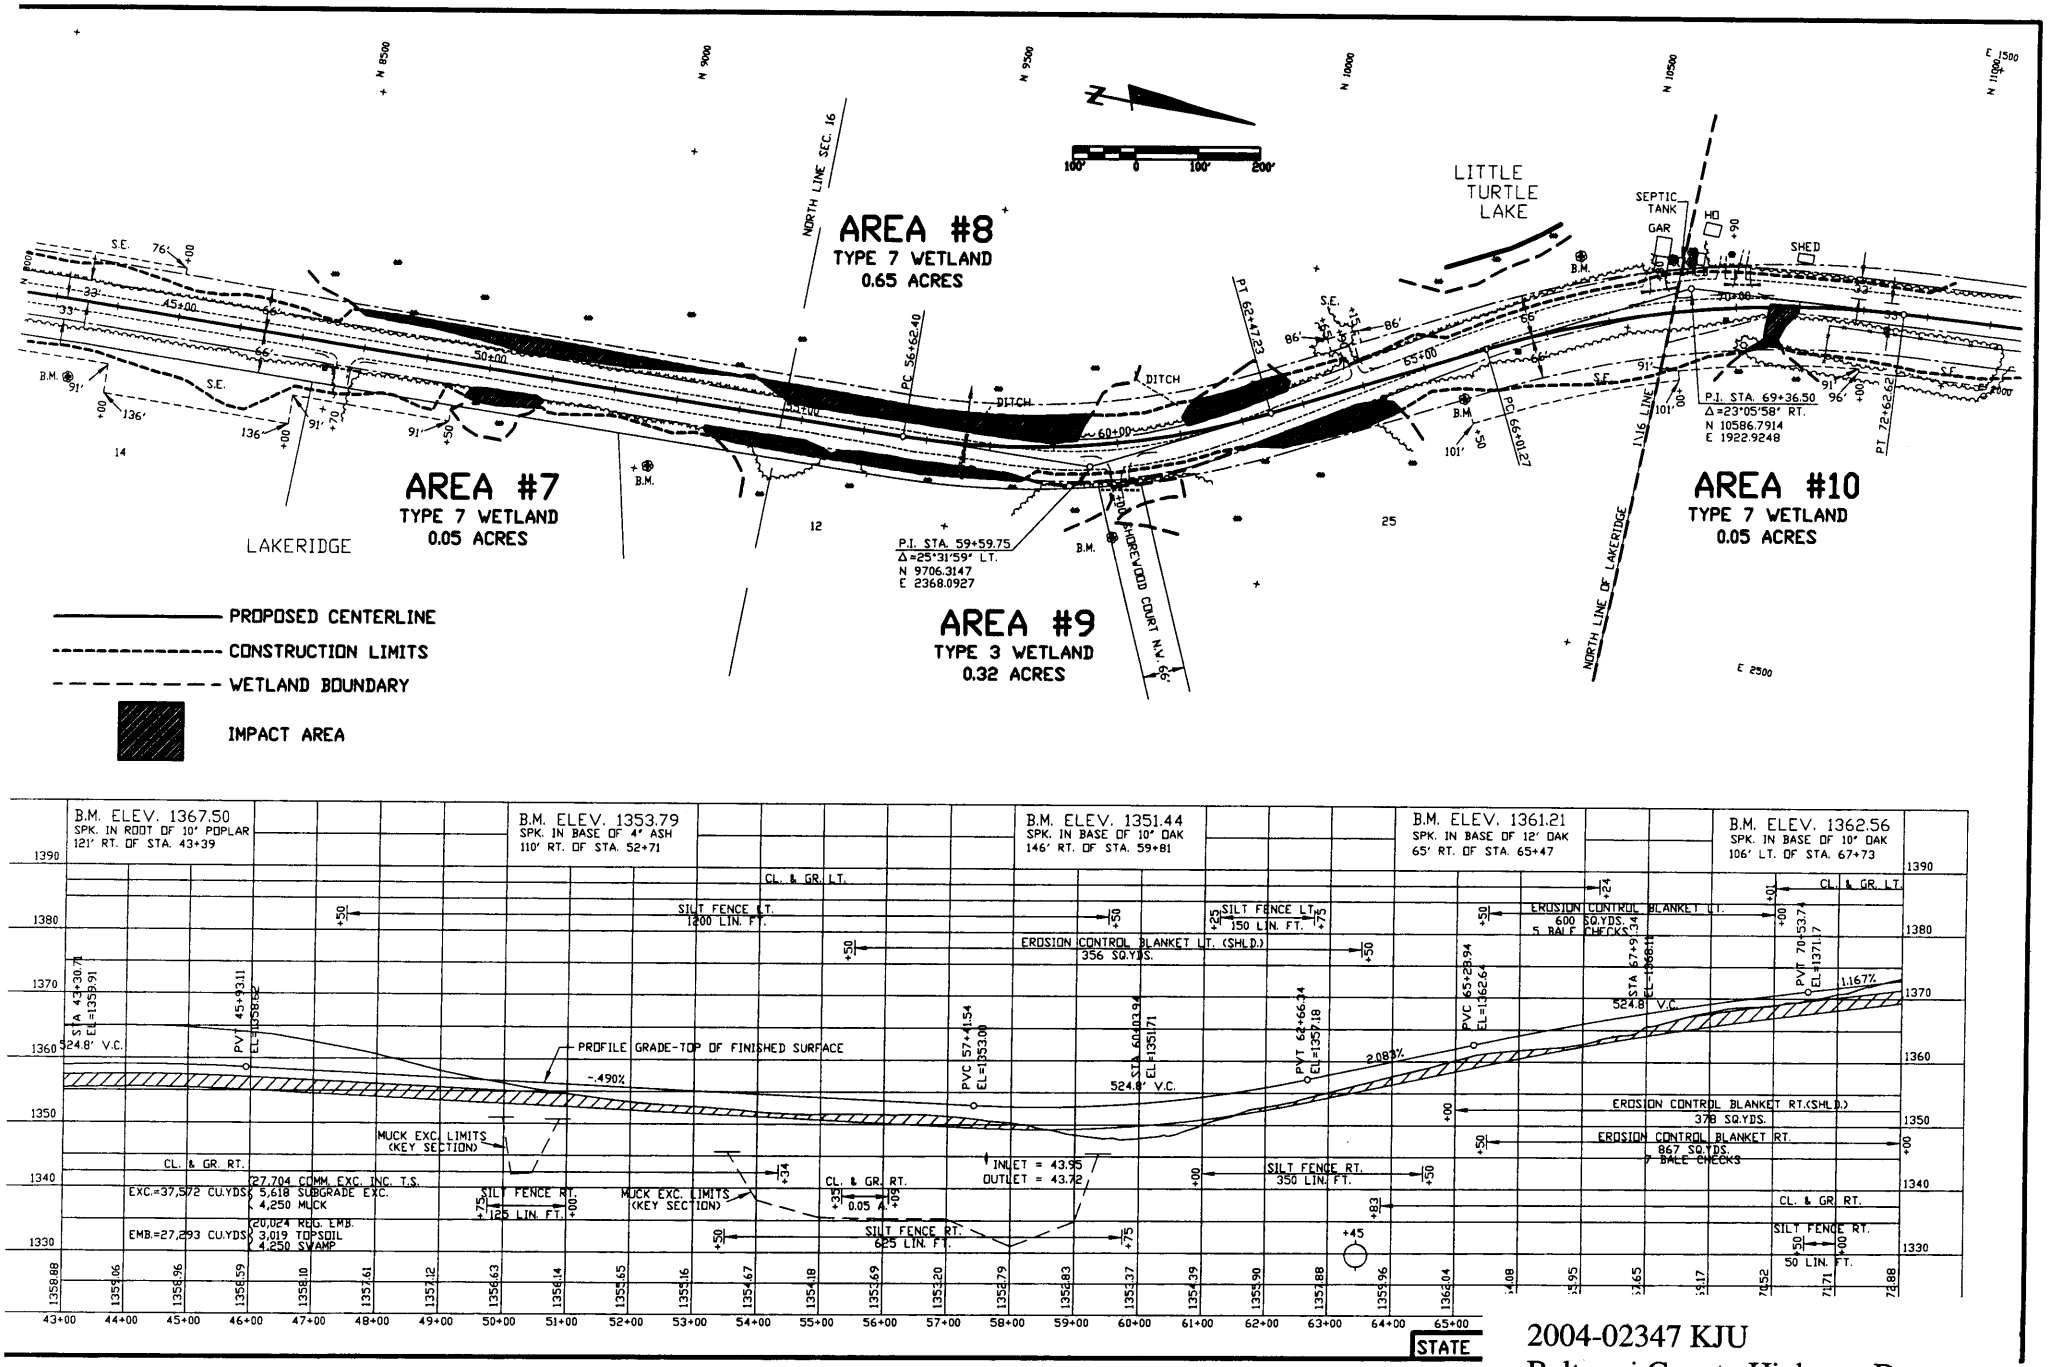

2004-02347 KJU
Beltrami County Highway Dept.
CSAH 15 Improvement Project
Page 4 of 11

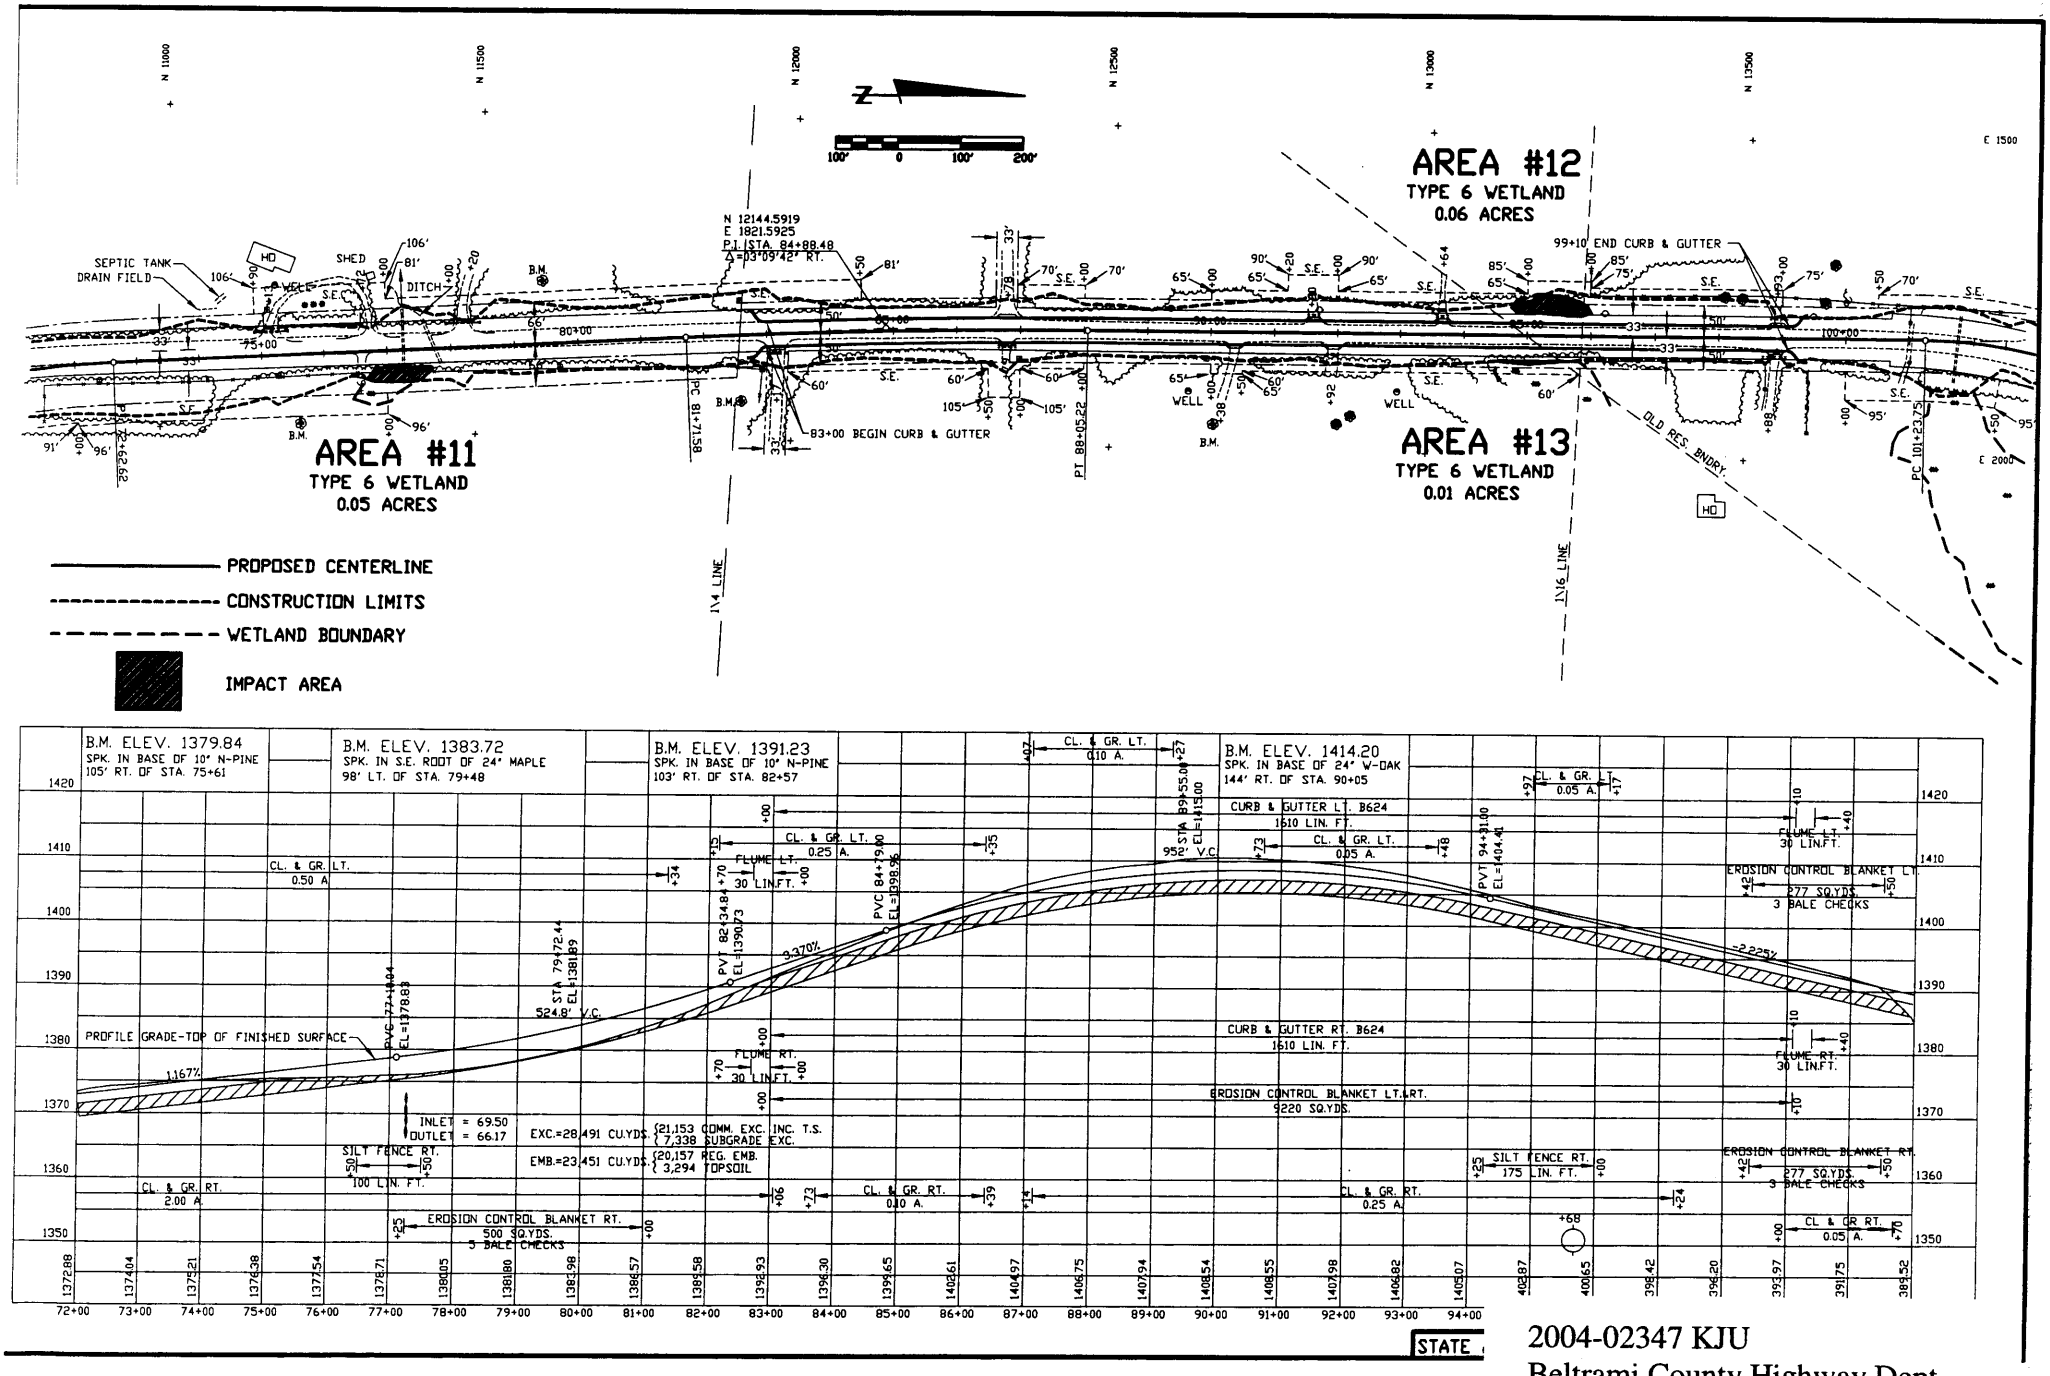

2004-02347 KJU
Beltrami County Highway Dept.
CSAH 15 Improvement Project
Page 5 of 11

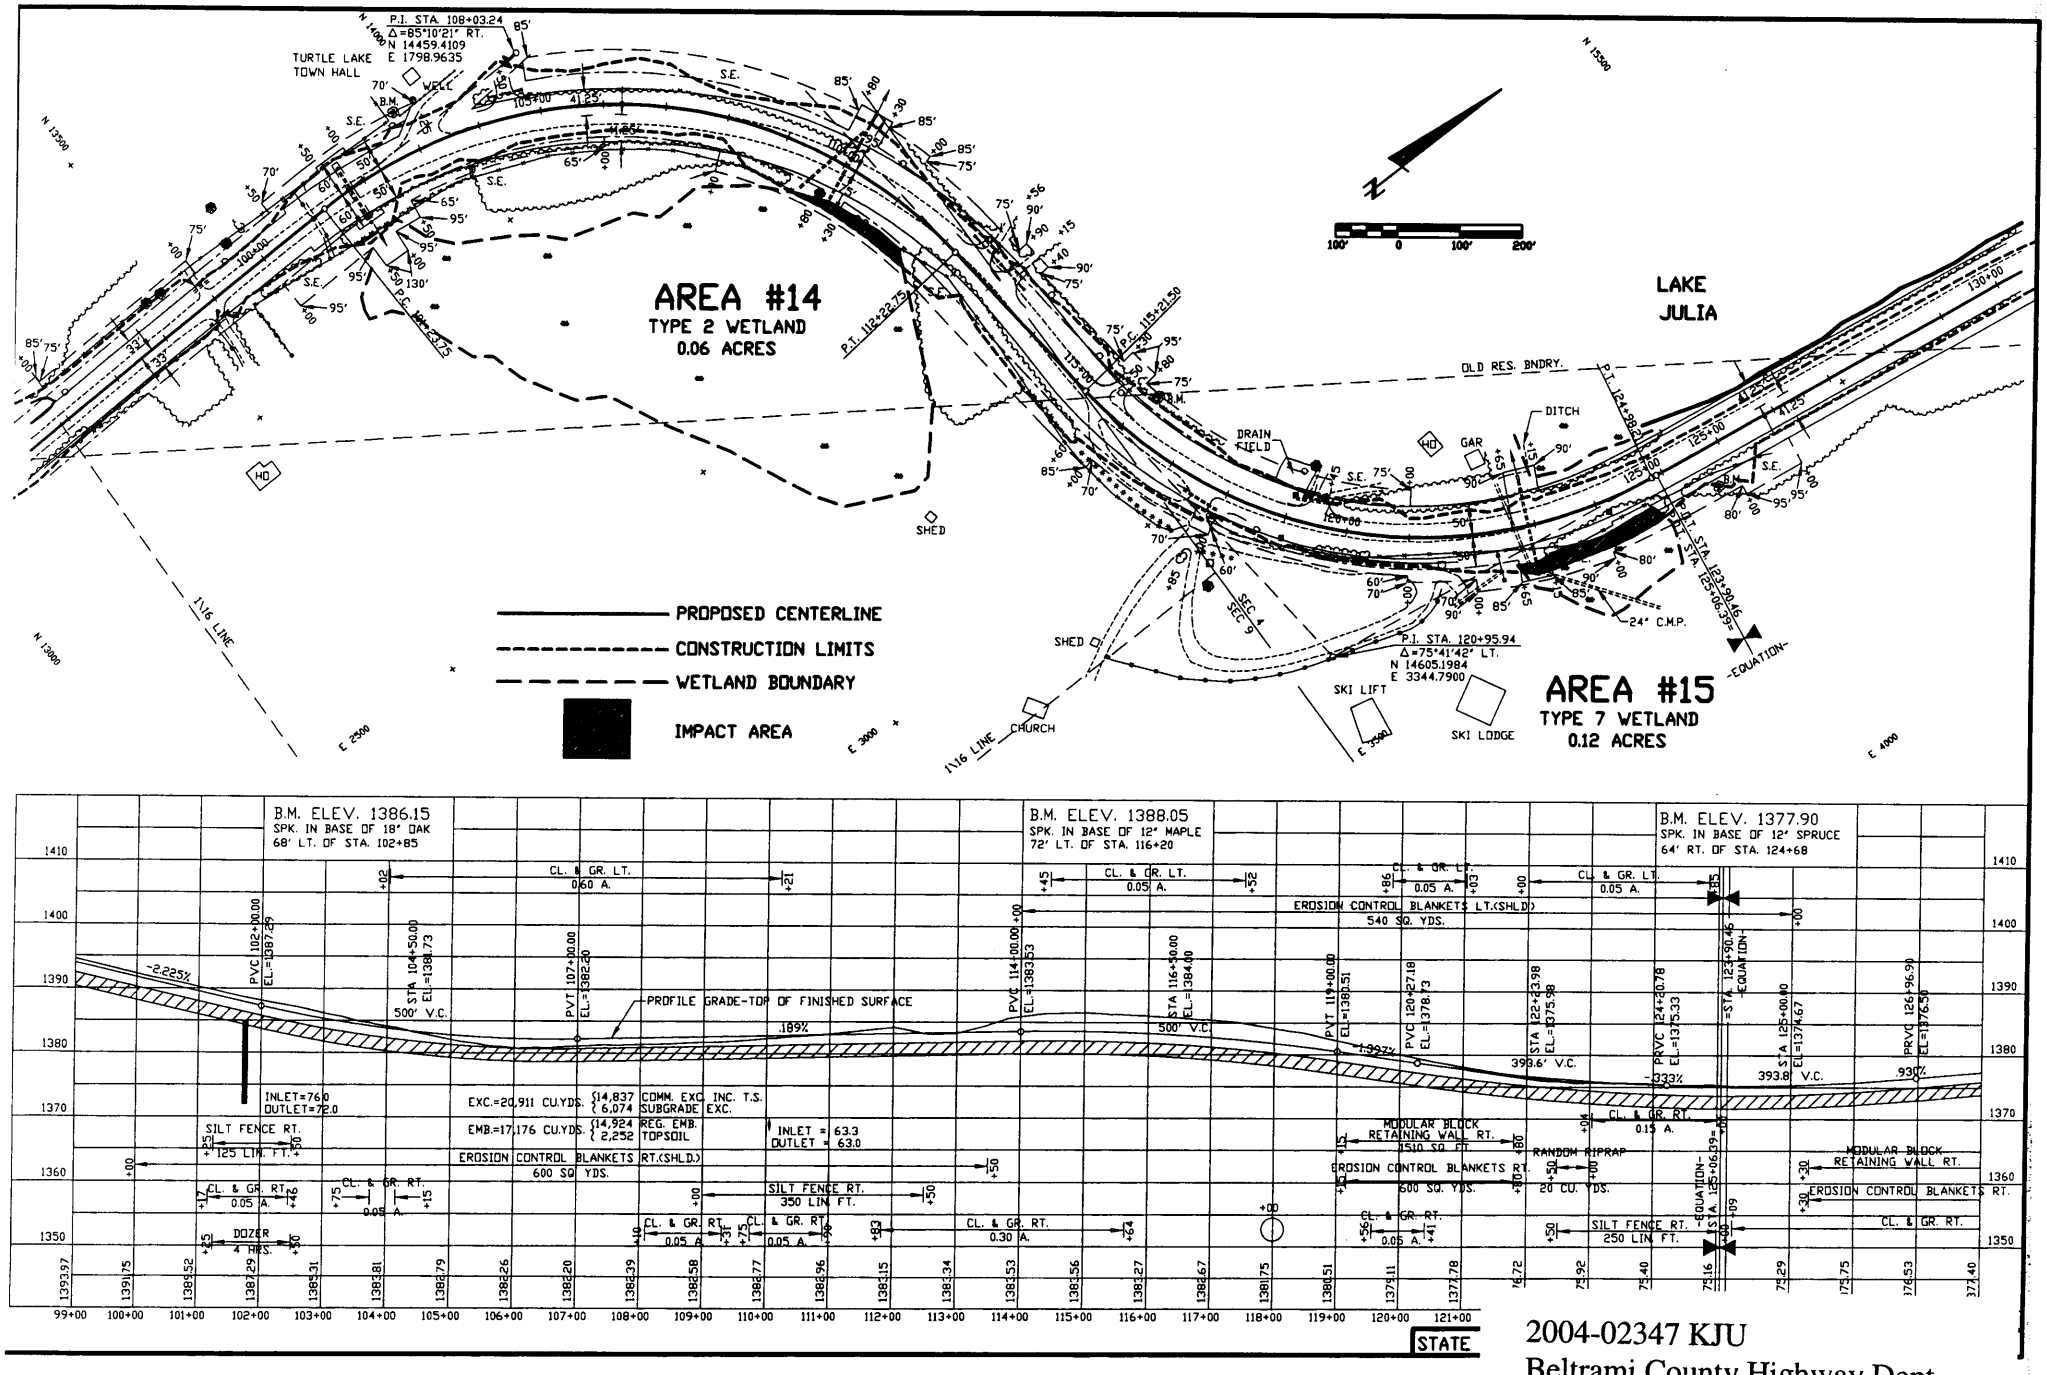

2004-02347 KJU
Beltrami County Highway Dept.
CSAH 15 Improvement Project
Page 6 of 11

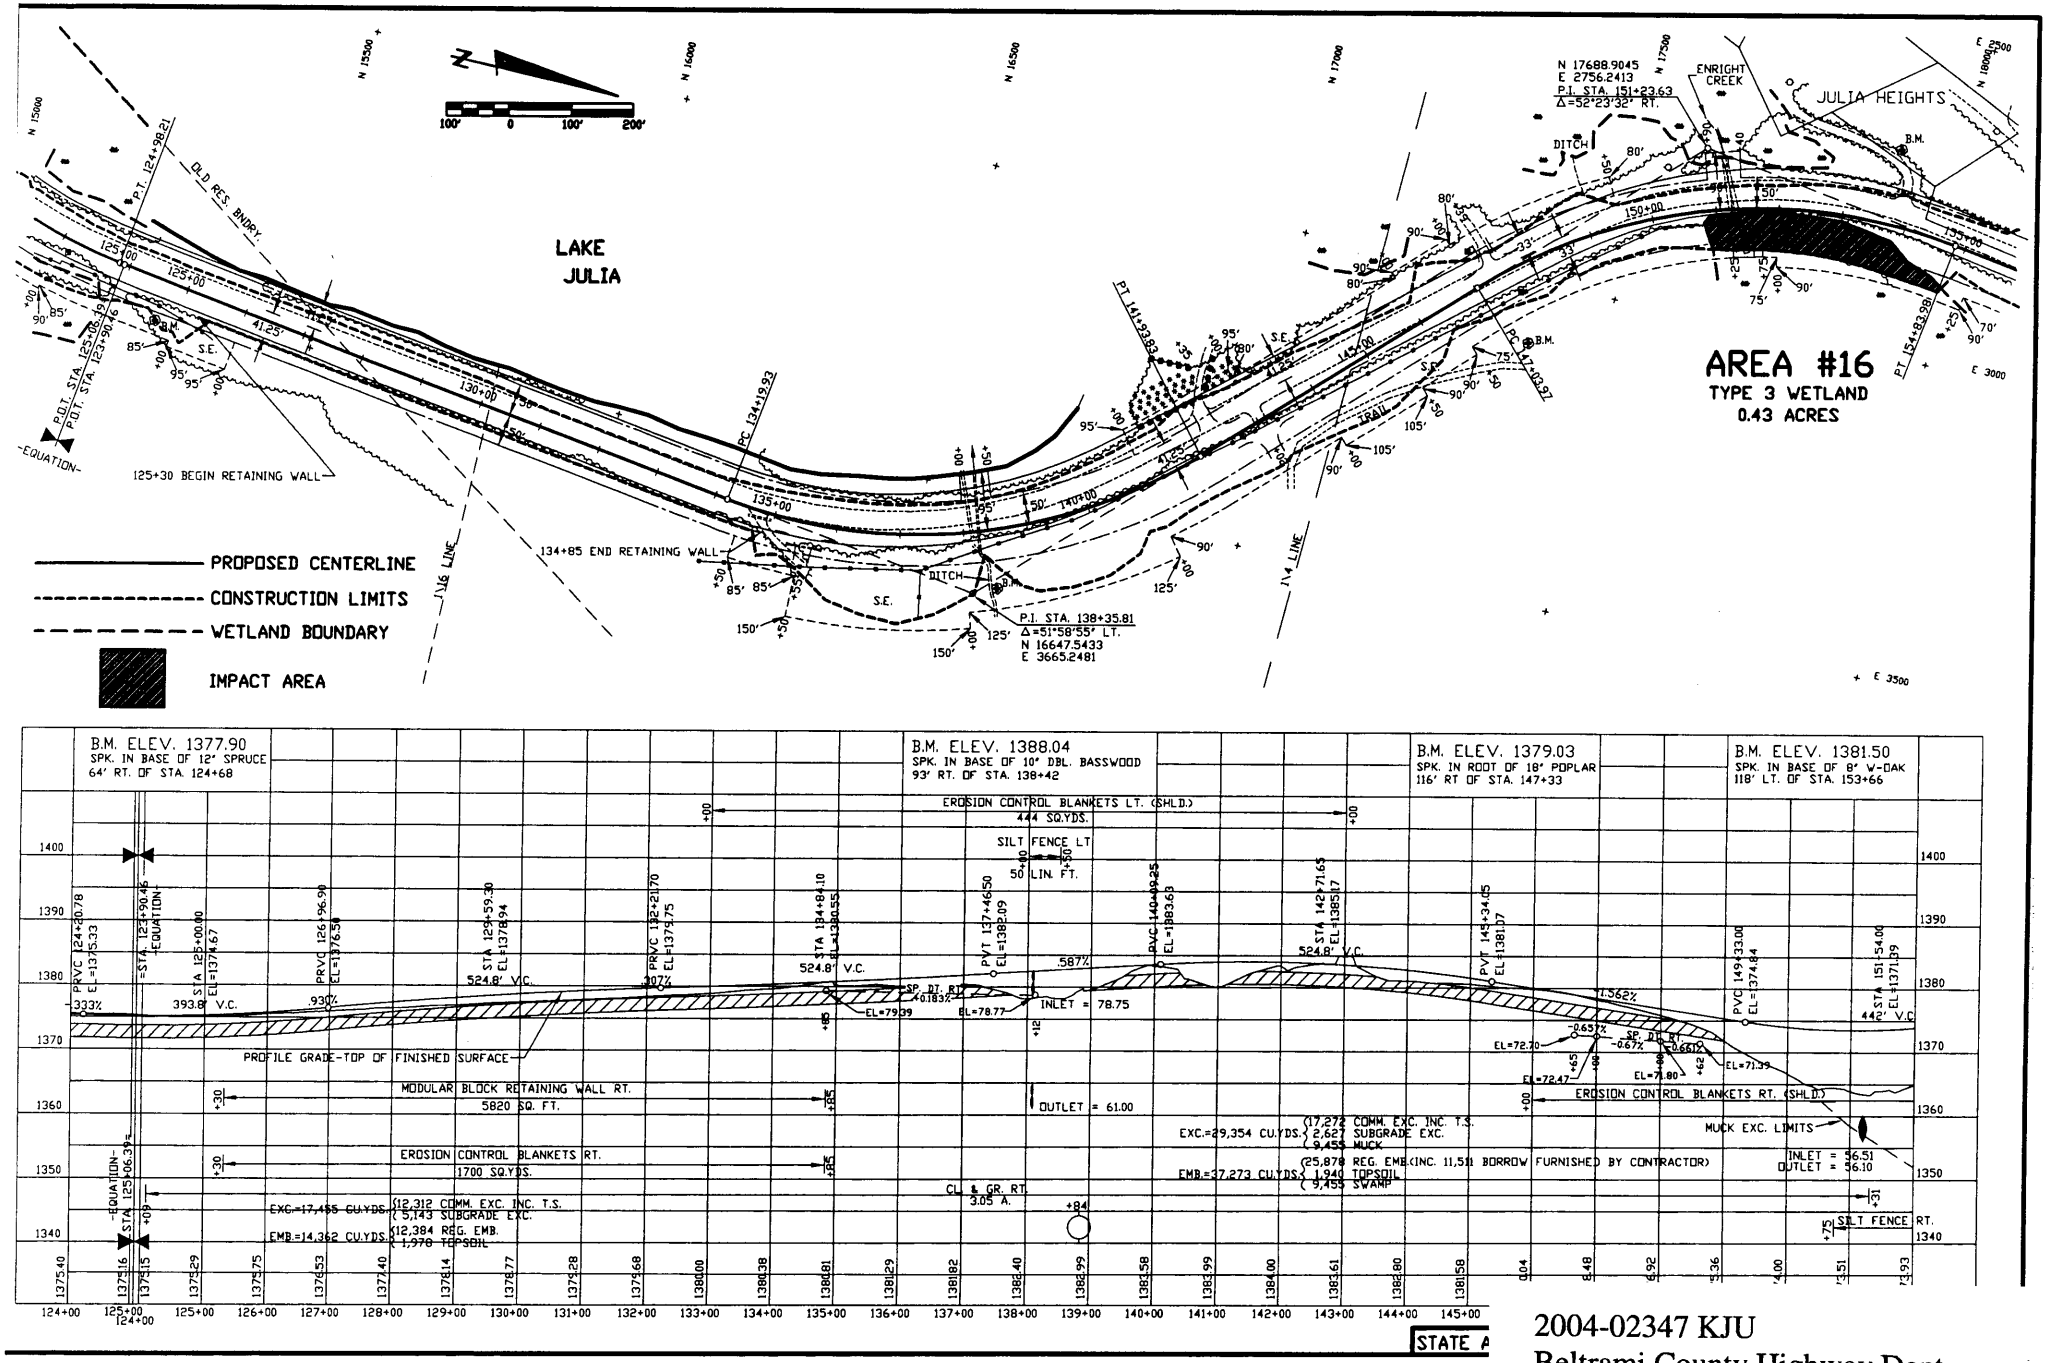

2004-02347 KJU
Beltrami County Highway Dept.
CSAH 15 Improvement Project
Page 7 of 11

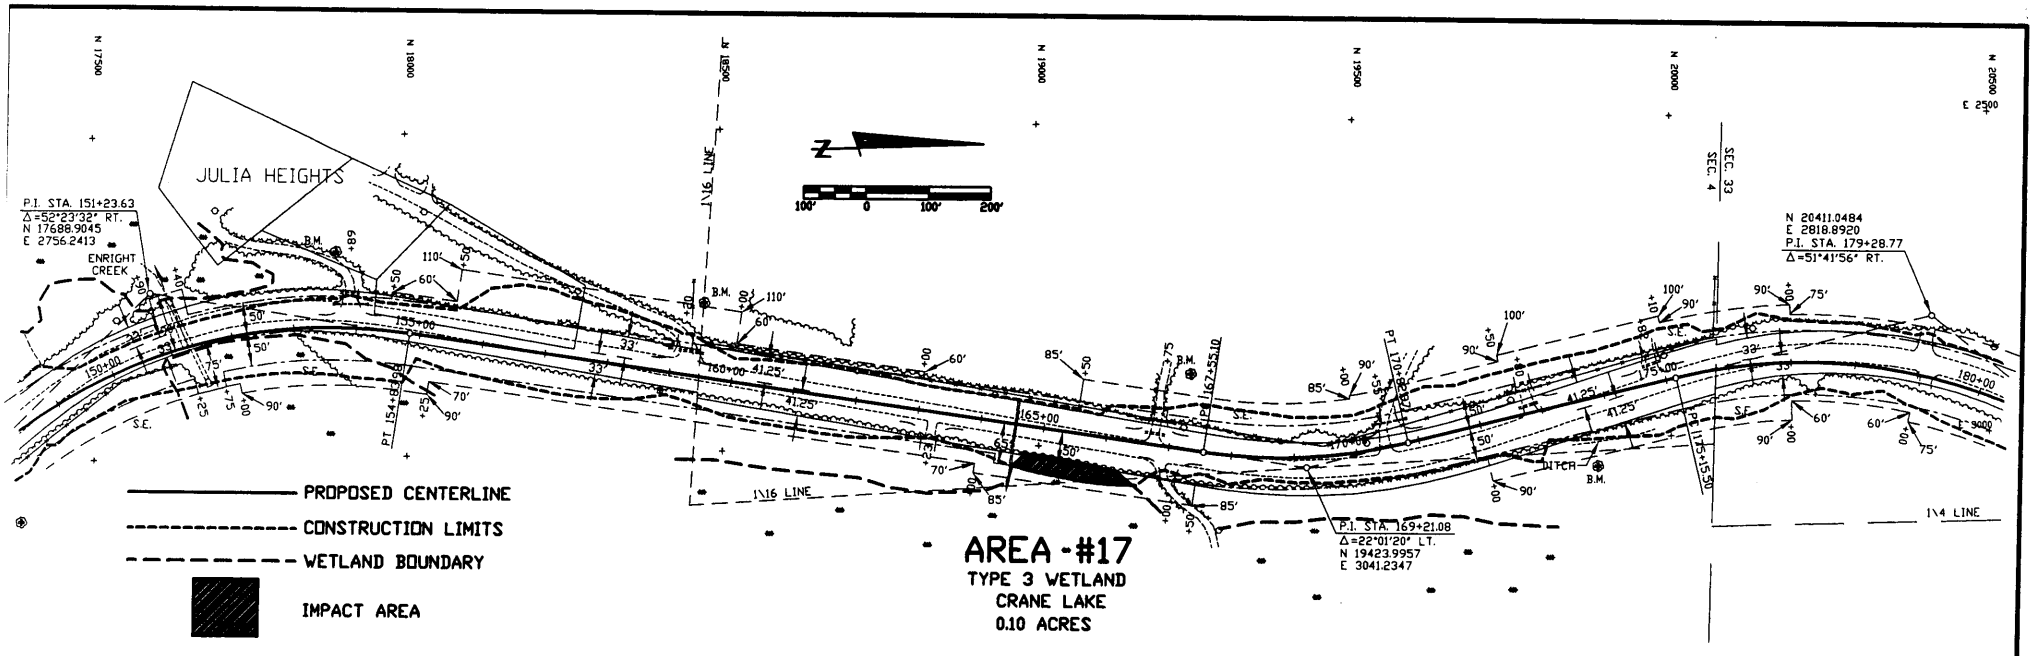

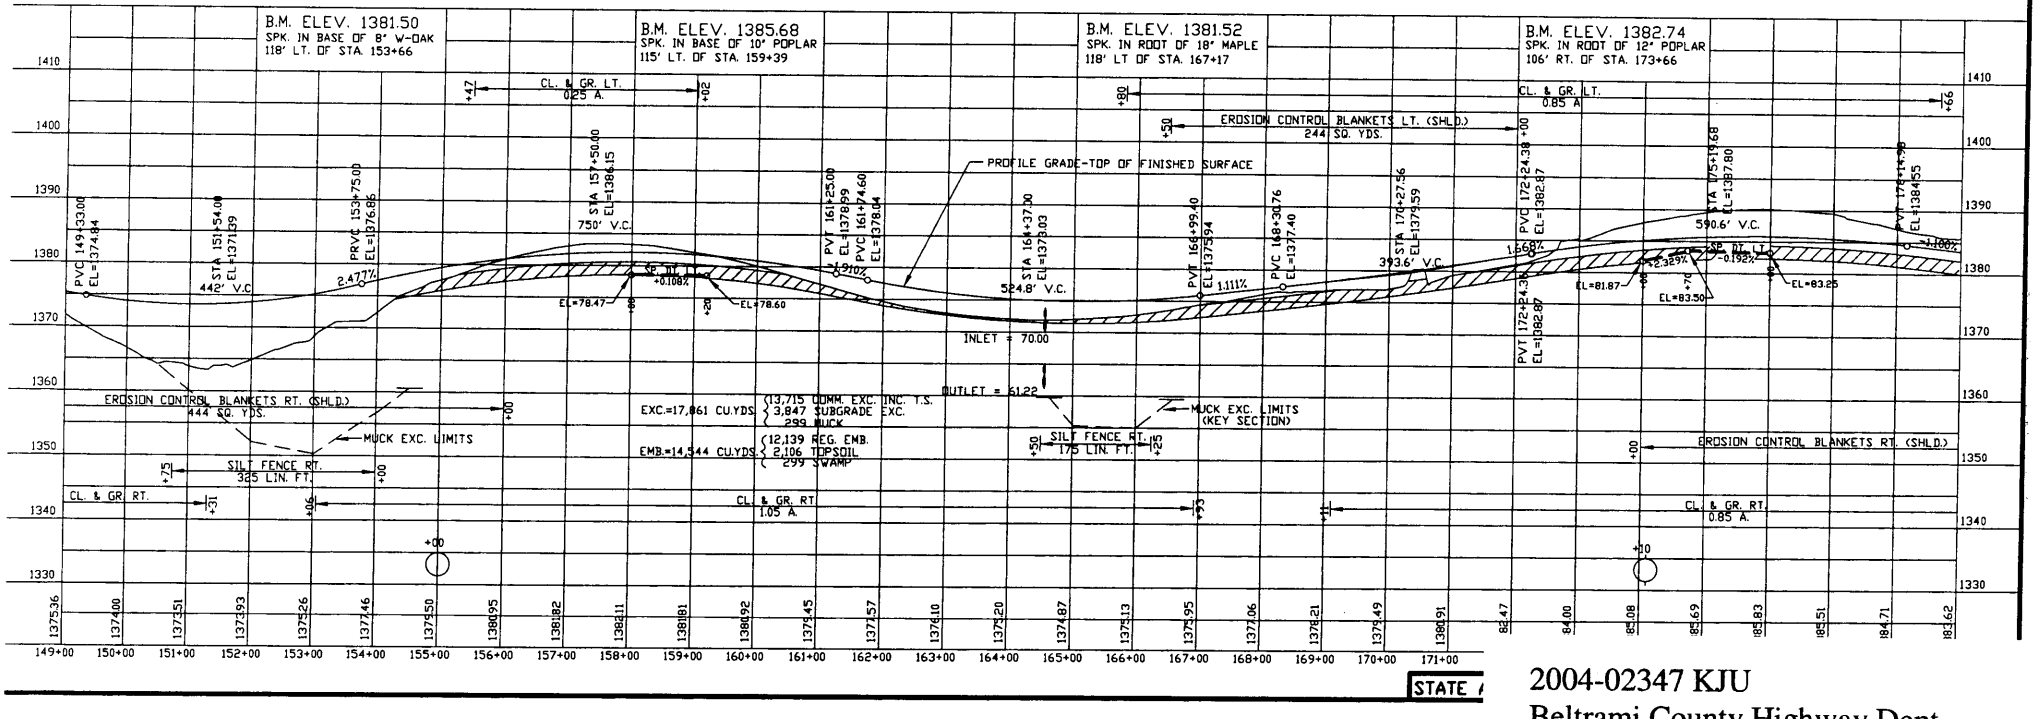

2004-02347 KJU
Beltrami County Highway Dept.
CSAH 15 Improvement Project
Page 8 of 11

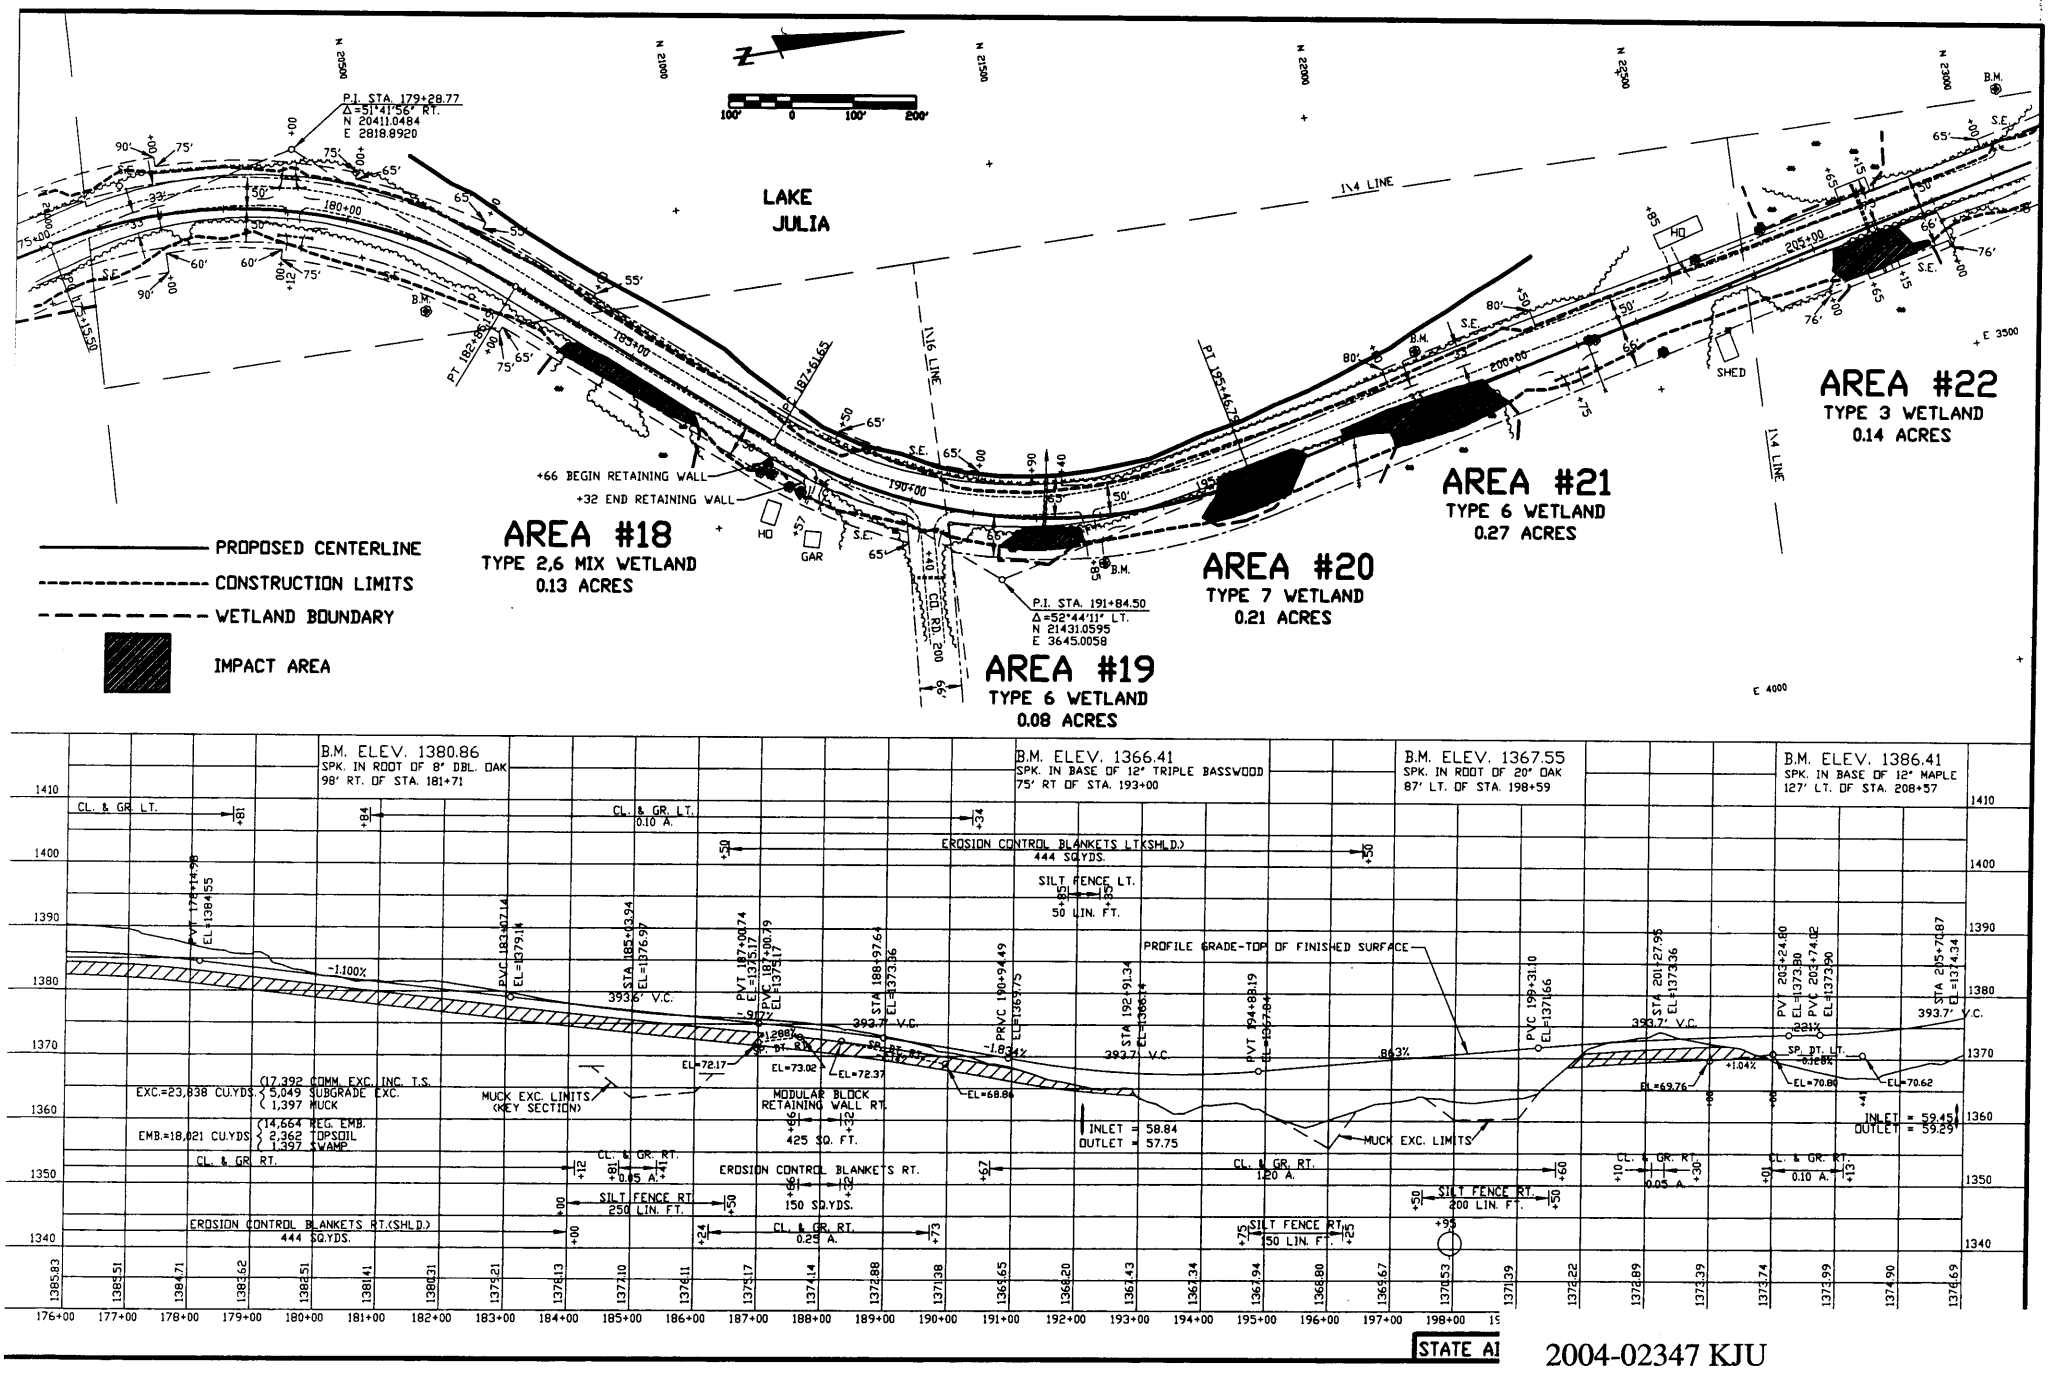

2004-02347 KJU
Beltrami County Highway Dept.
CSAH 15 Improvement Project
Page 9 of 11

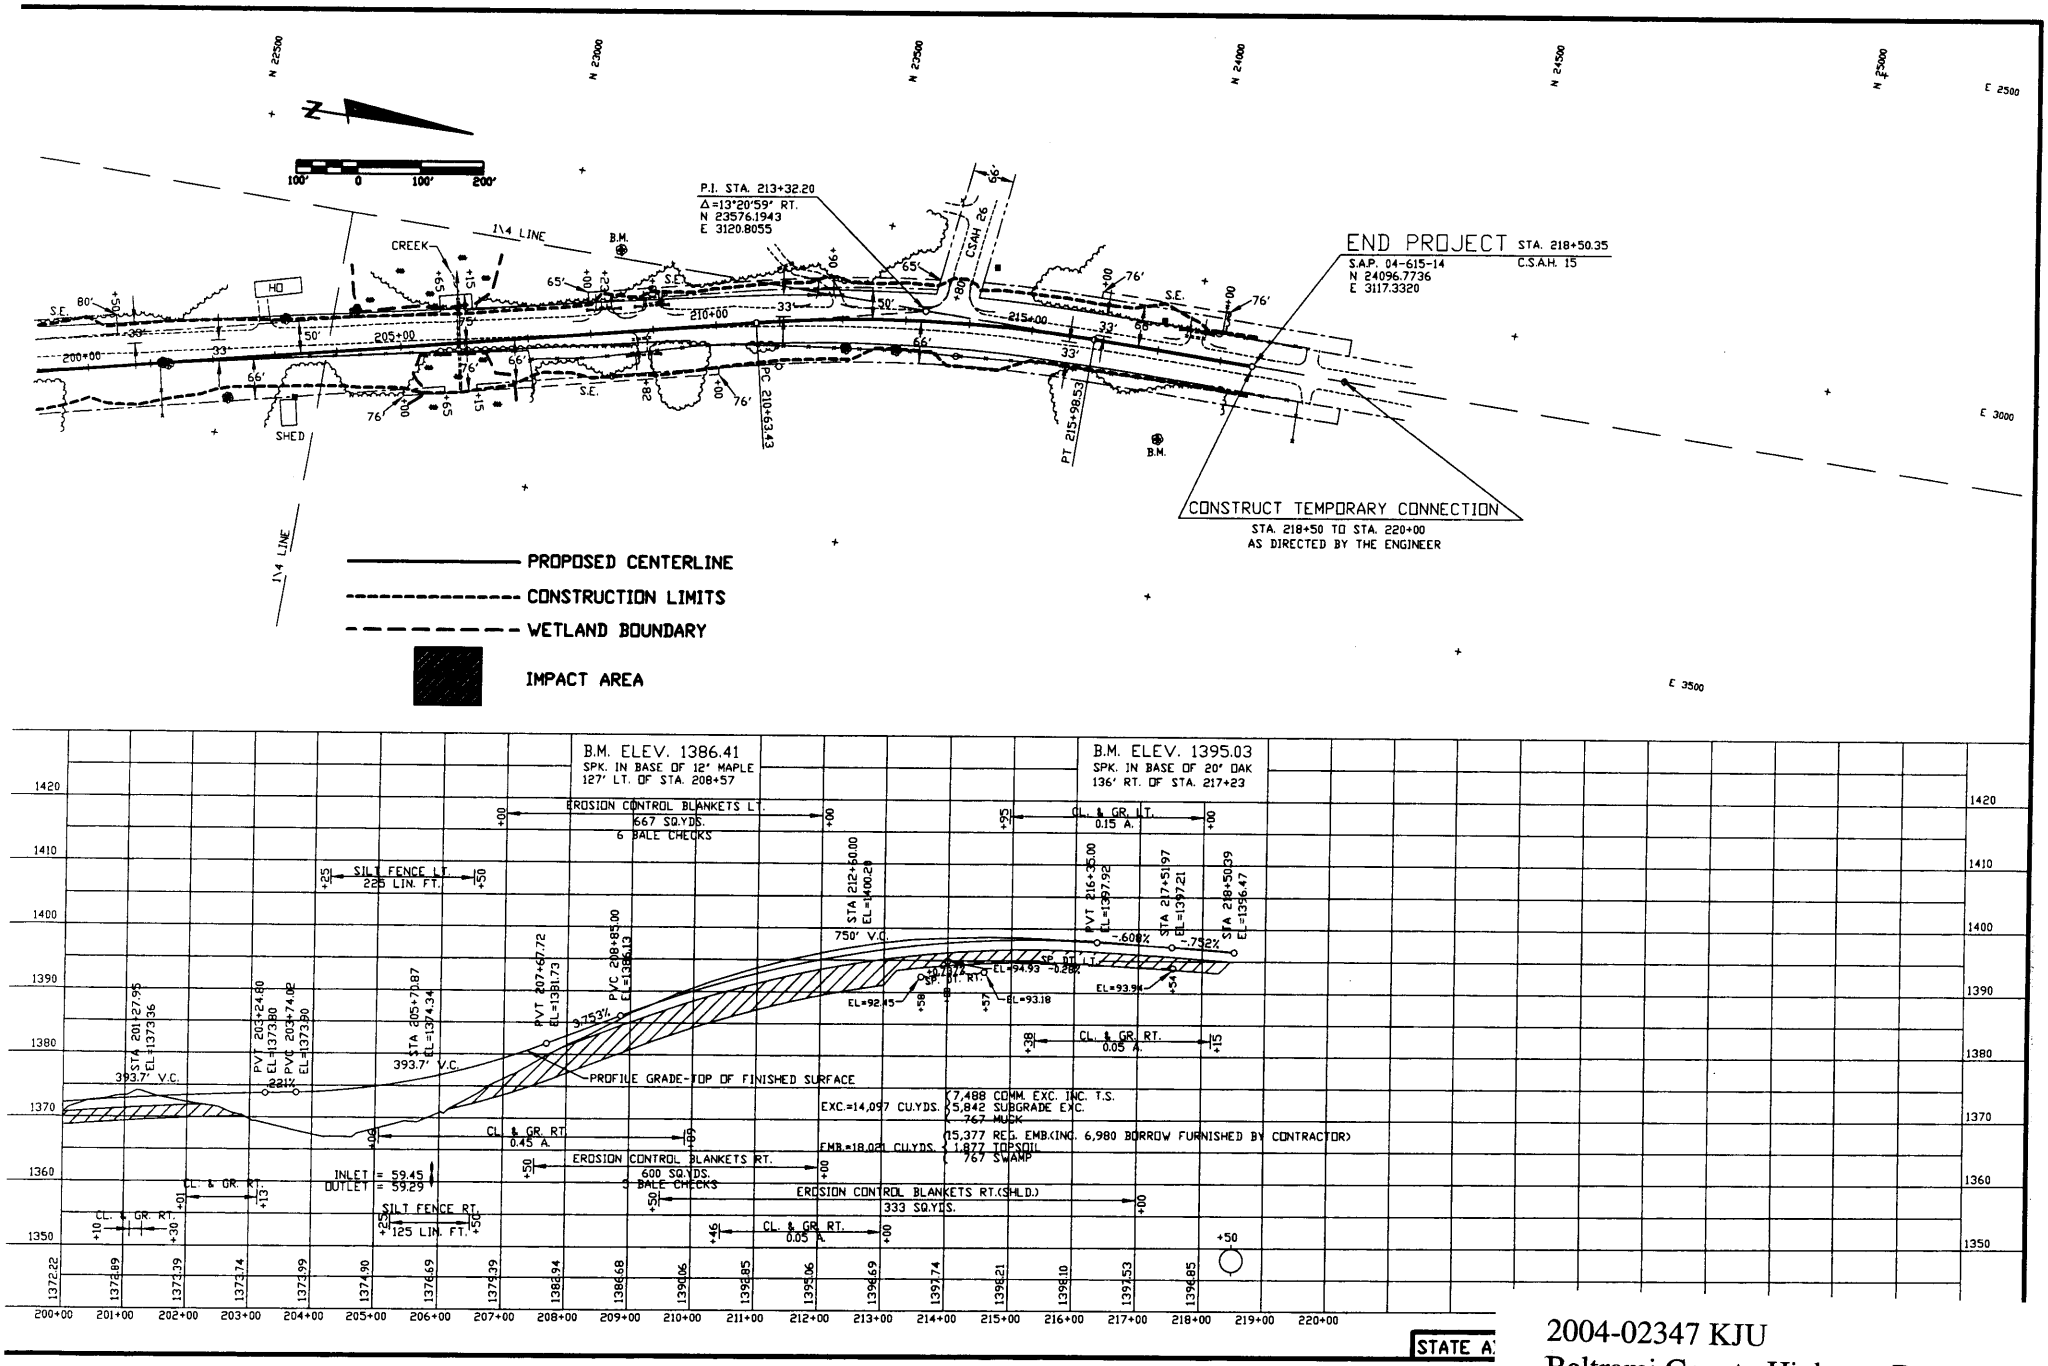

2004-02347 KJU
Beltrami County Highway Dept.
CSAH 15 Improvement Project
Page 10 of 11

TYPICAL BASE AND SURFACE SECTION

STA. 0+00 TO STA 83+00
STA. 99+10 TO STA. 218+50

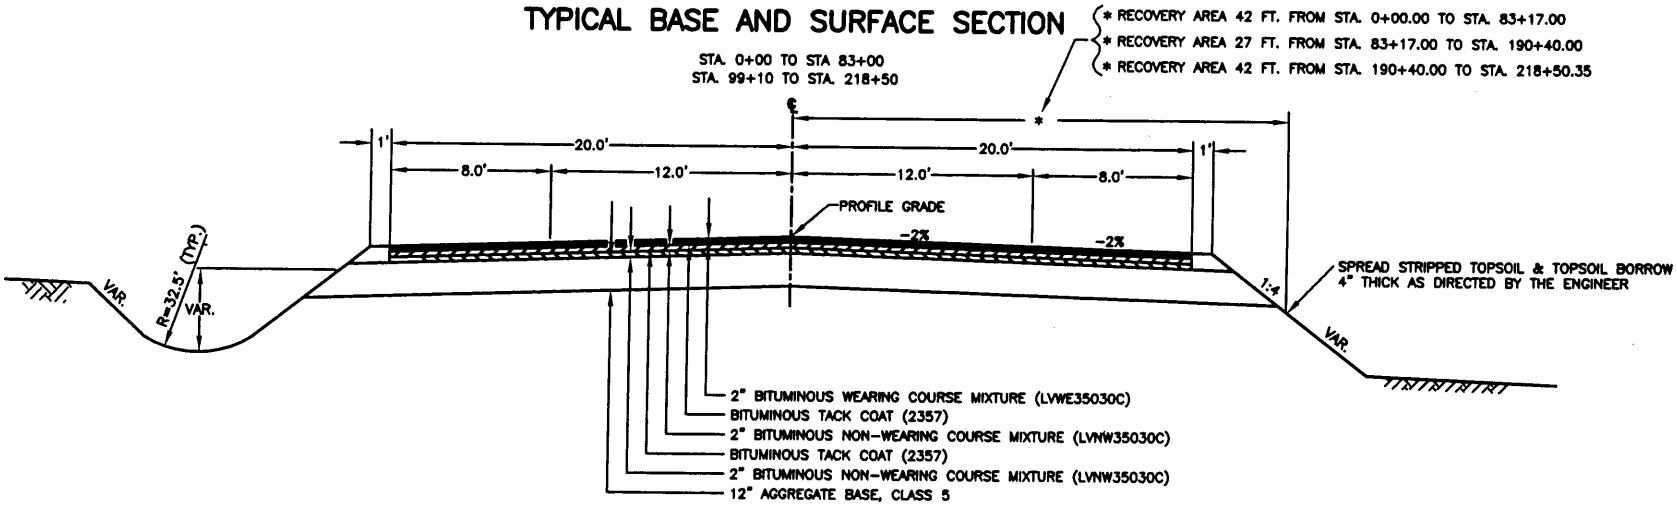

TYPICAL CURB & GUTTER SECTION

STA. 83+00 TO STA. 99+10

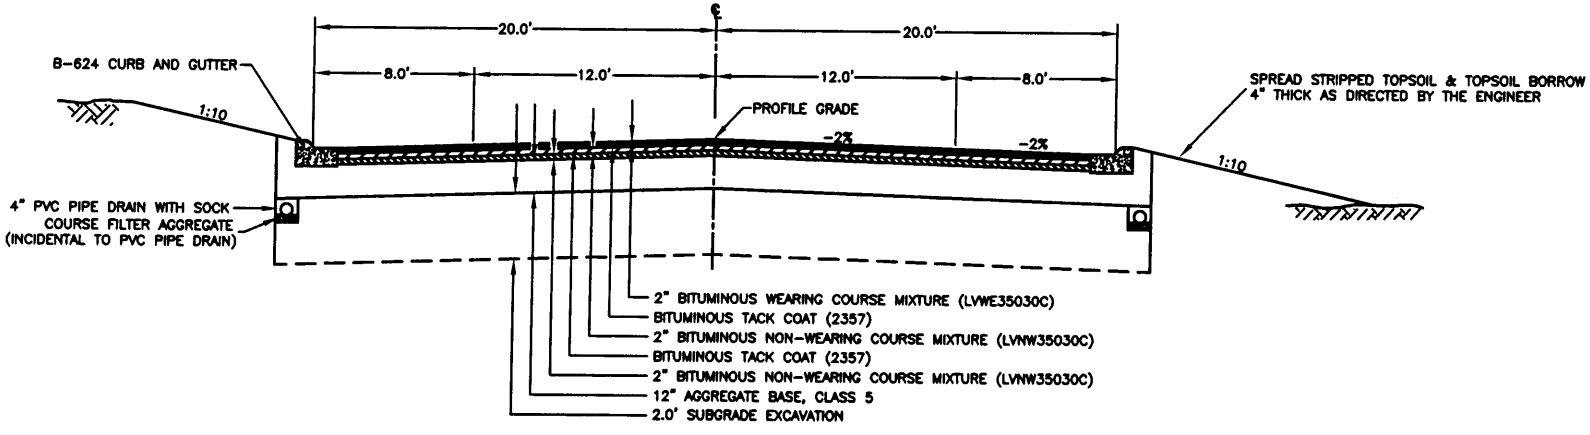
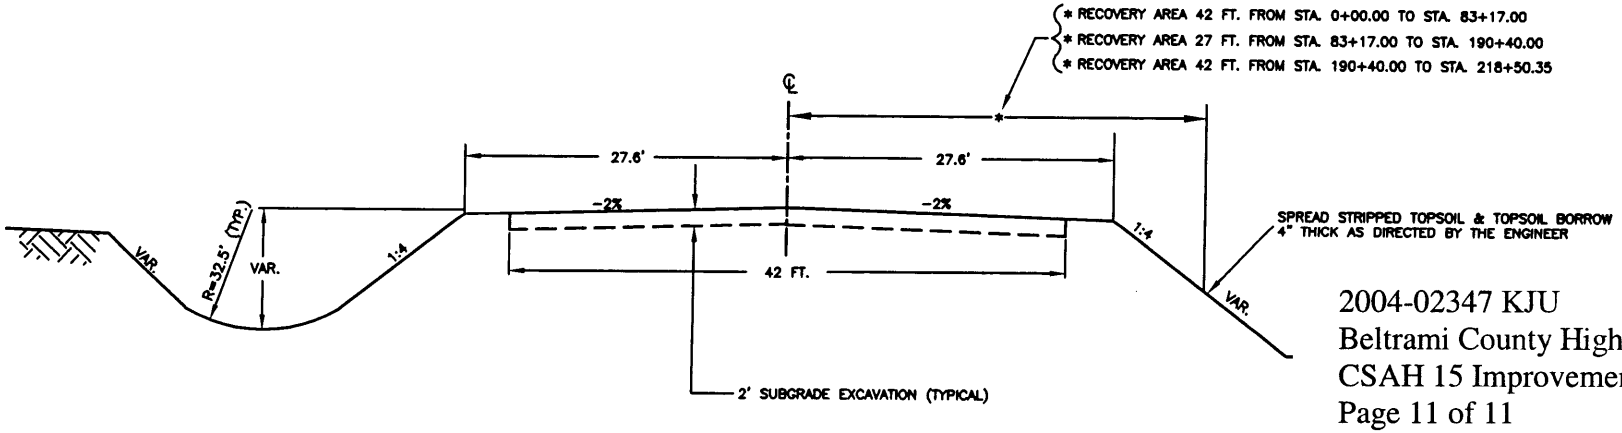
TYPICAL GRADING SECTION