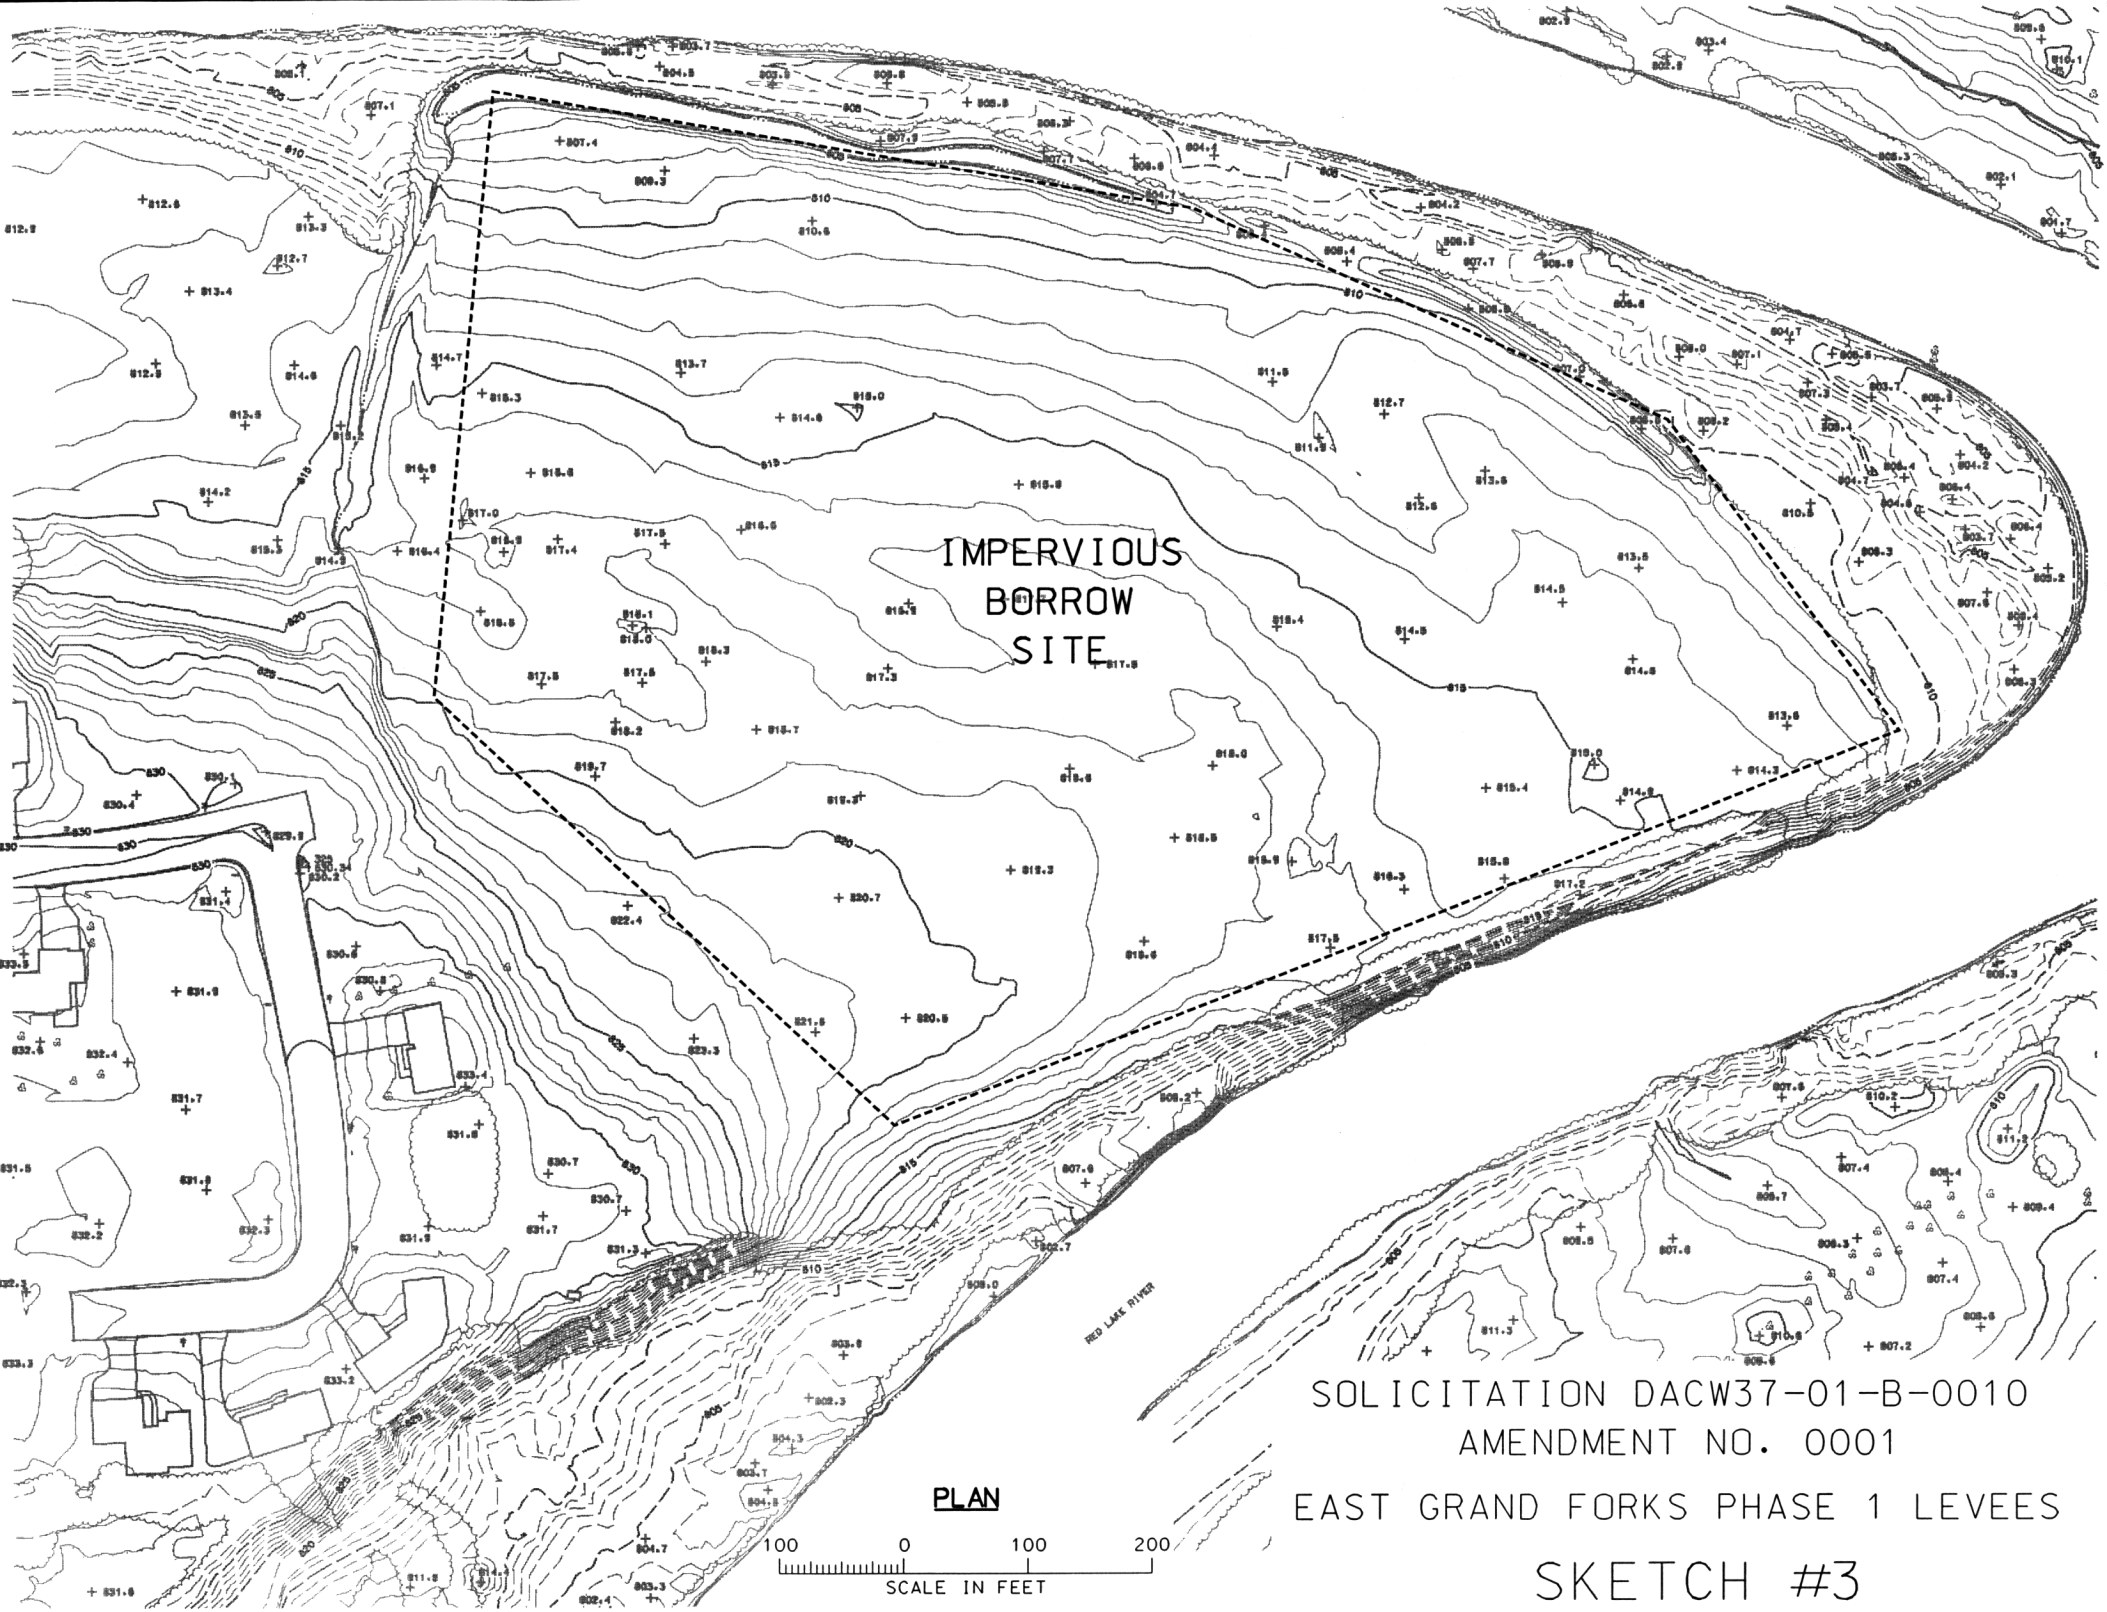

SOLICITATION DACW37-01-B-0010
AMENDMENT NO. 0001

EAST GRAND FORKS PHASE 1 LEVEES

SKETCH #3