US Army Corps of Engineers

Saint Paul District

PROJECT: LOCK 7 LOWER GUIDEWALL RAILING

SUBJECT: TYPE 1 PRE-ASSEMBLED RAILING

Klika

DATE: 12-13-01

SHEET:

DATE:

CONTRACT NO.:

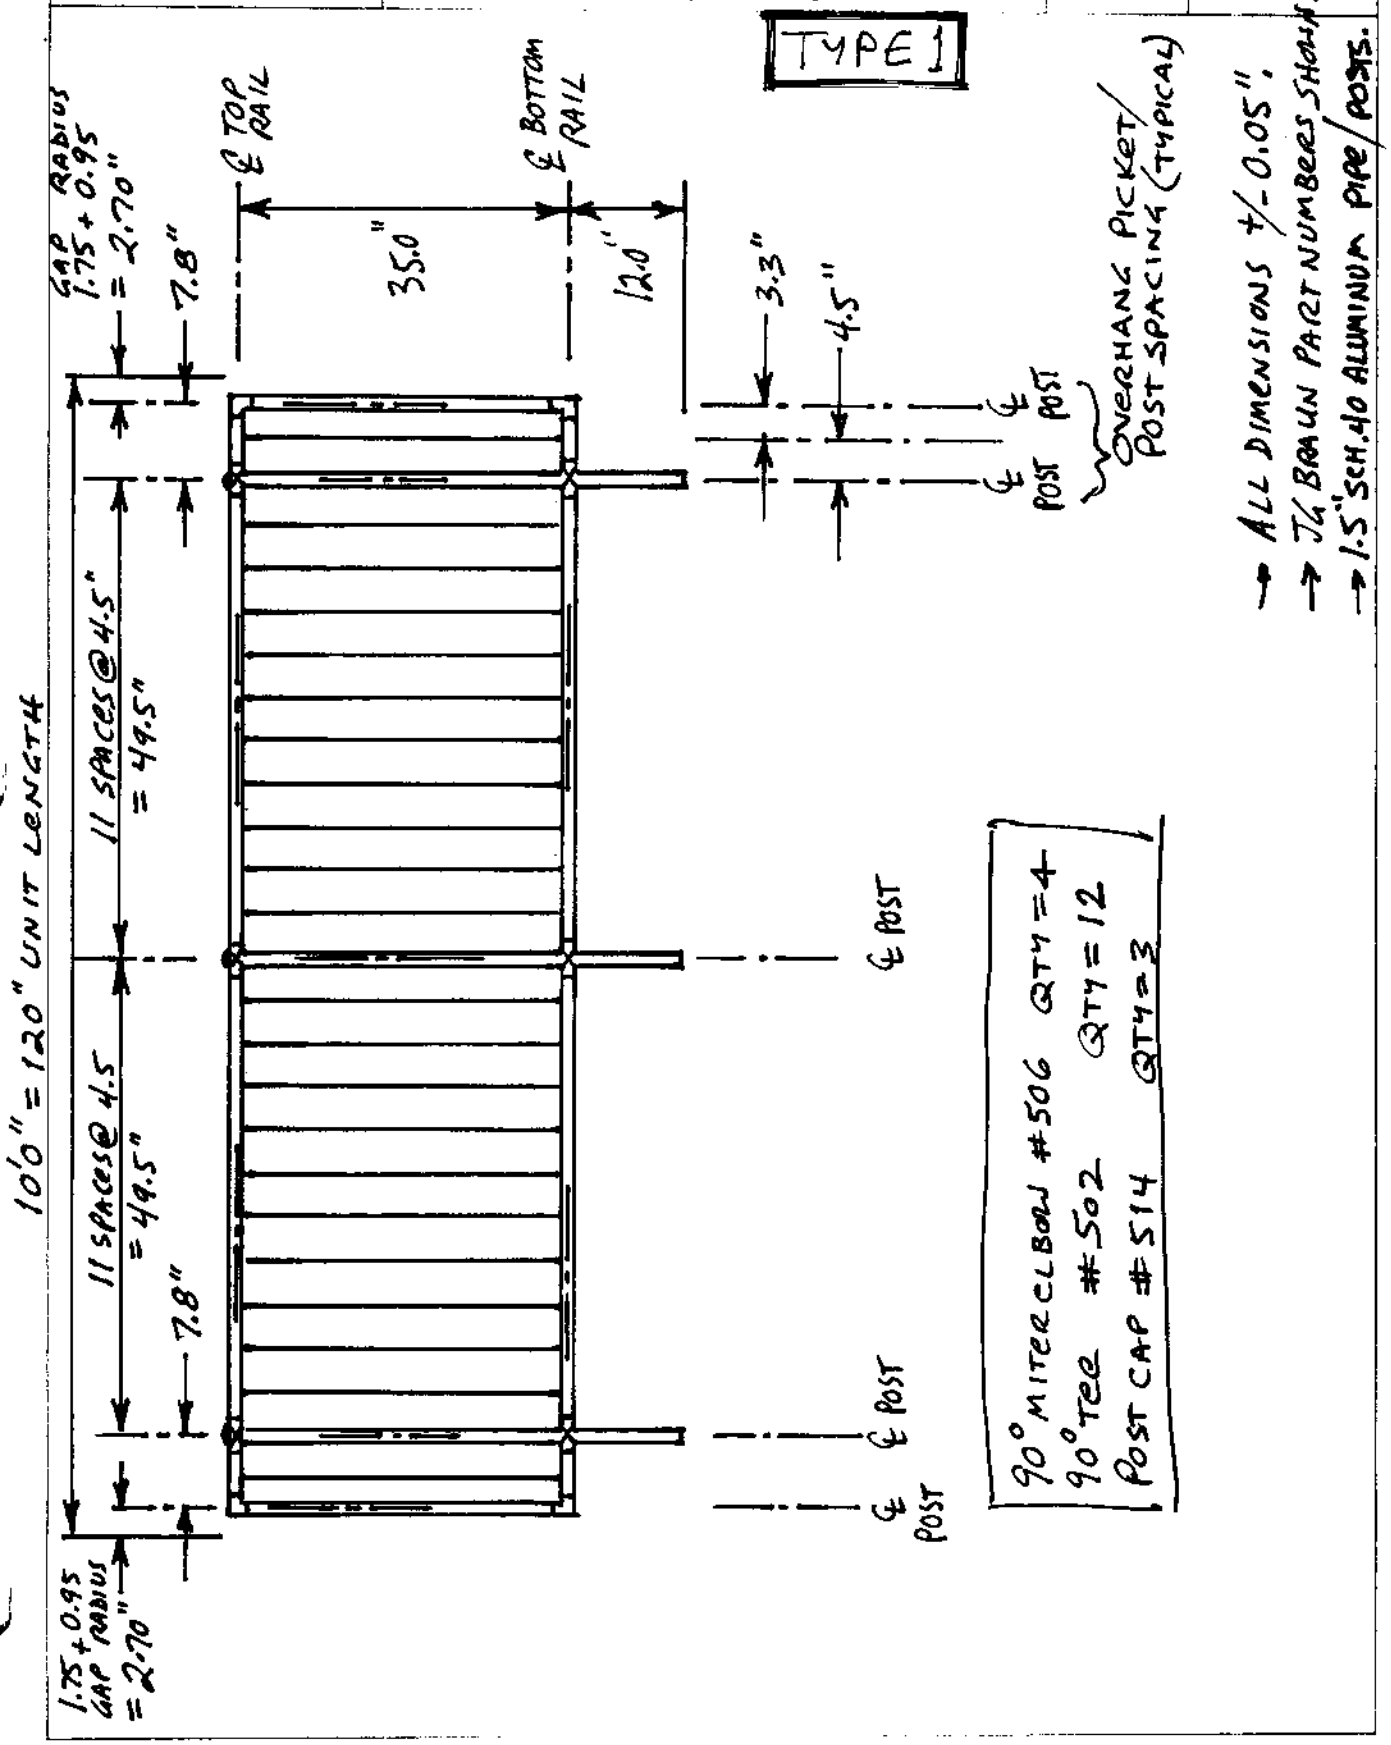

CEMVP Form 14 (Jun 97)

US Army Corps of Engineers Saint Paul District	PROJECT TITLE: LOCK 7 LOWER GUIDEWALL RAILING	COMPUTED BY: Klika	DATE: 12-14-01	SHEET:	
	SUBJECT TITLE: PRE-ASSEMBLED RAIL @ MONOLITH LG-3	CHECKED BY:	DATE:	CONTRACT NO.:	

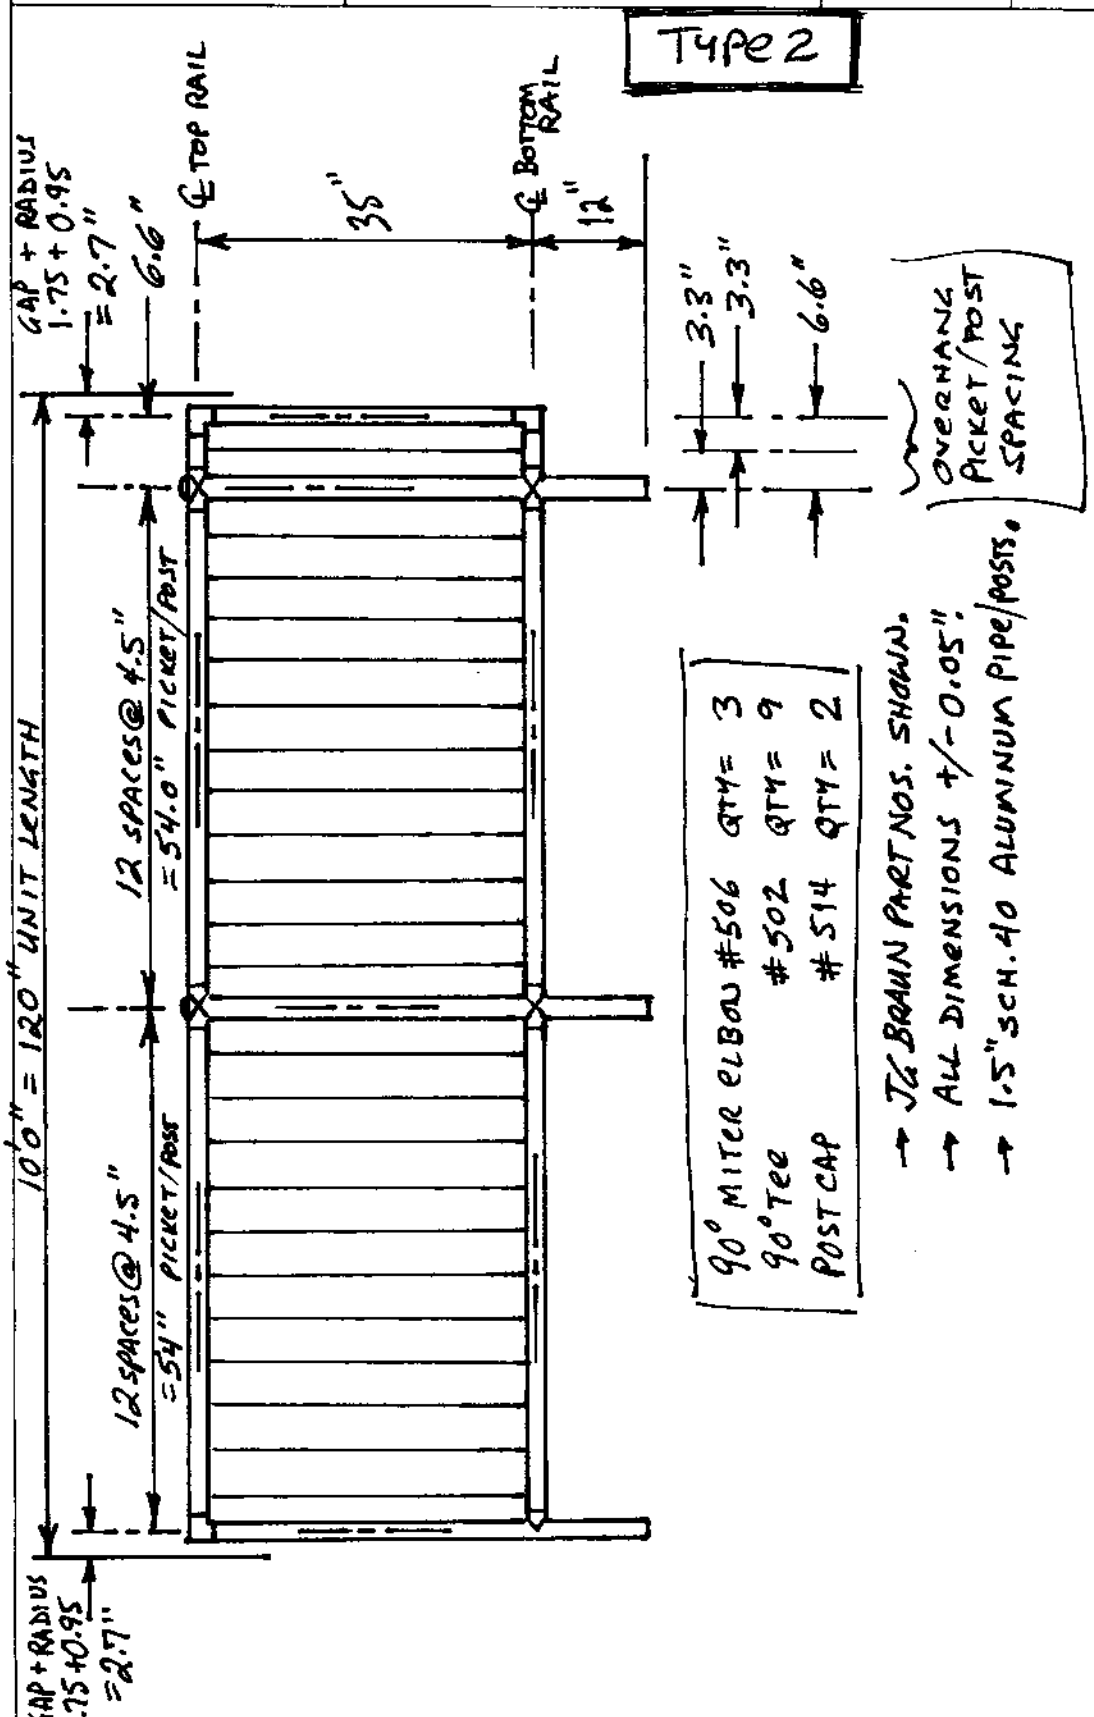

CENCS14 23JAN92

US Army Corps of Engineers	PROJECT TITLE: LOCK 7 LOWER GUIDEWALL RAILING	COMPUTED BY: Klika	DATE: 12-14-01	SHEET:	
Saint Paul District	SUBJECT TITLE: TYPE 3 PRE-ASSEMBLED RAILING	CHECKED BY:	DATE:	CONTRACT NO.:	

TYPE 3

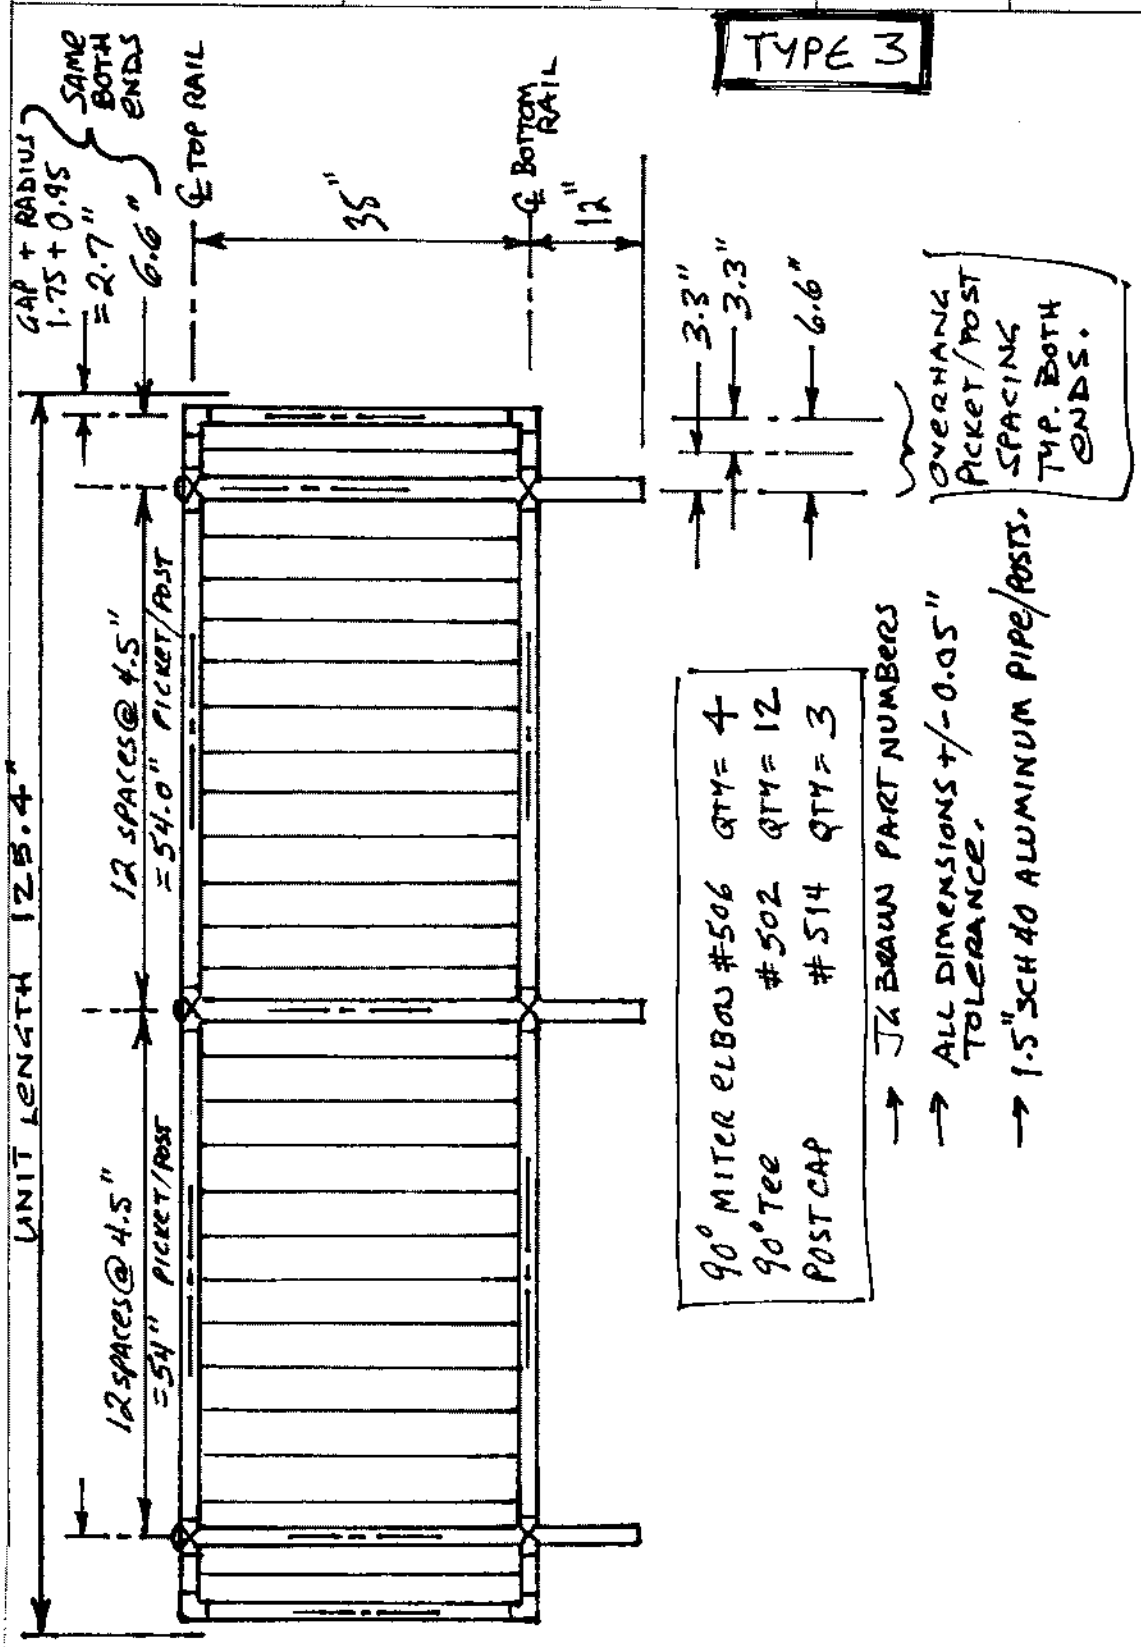

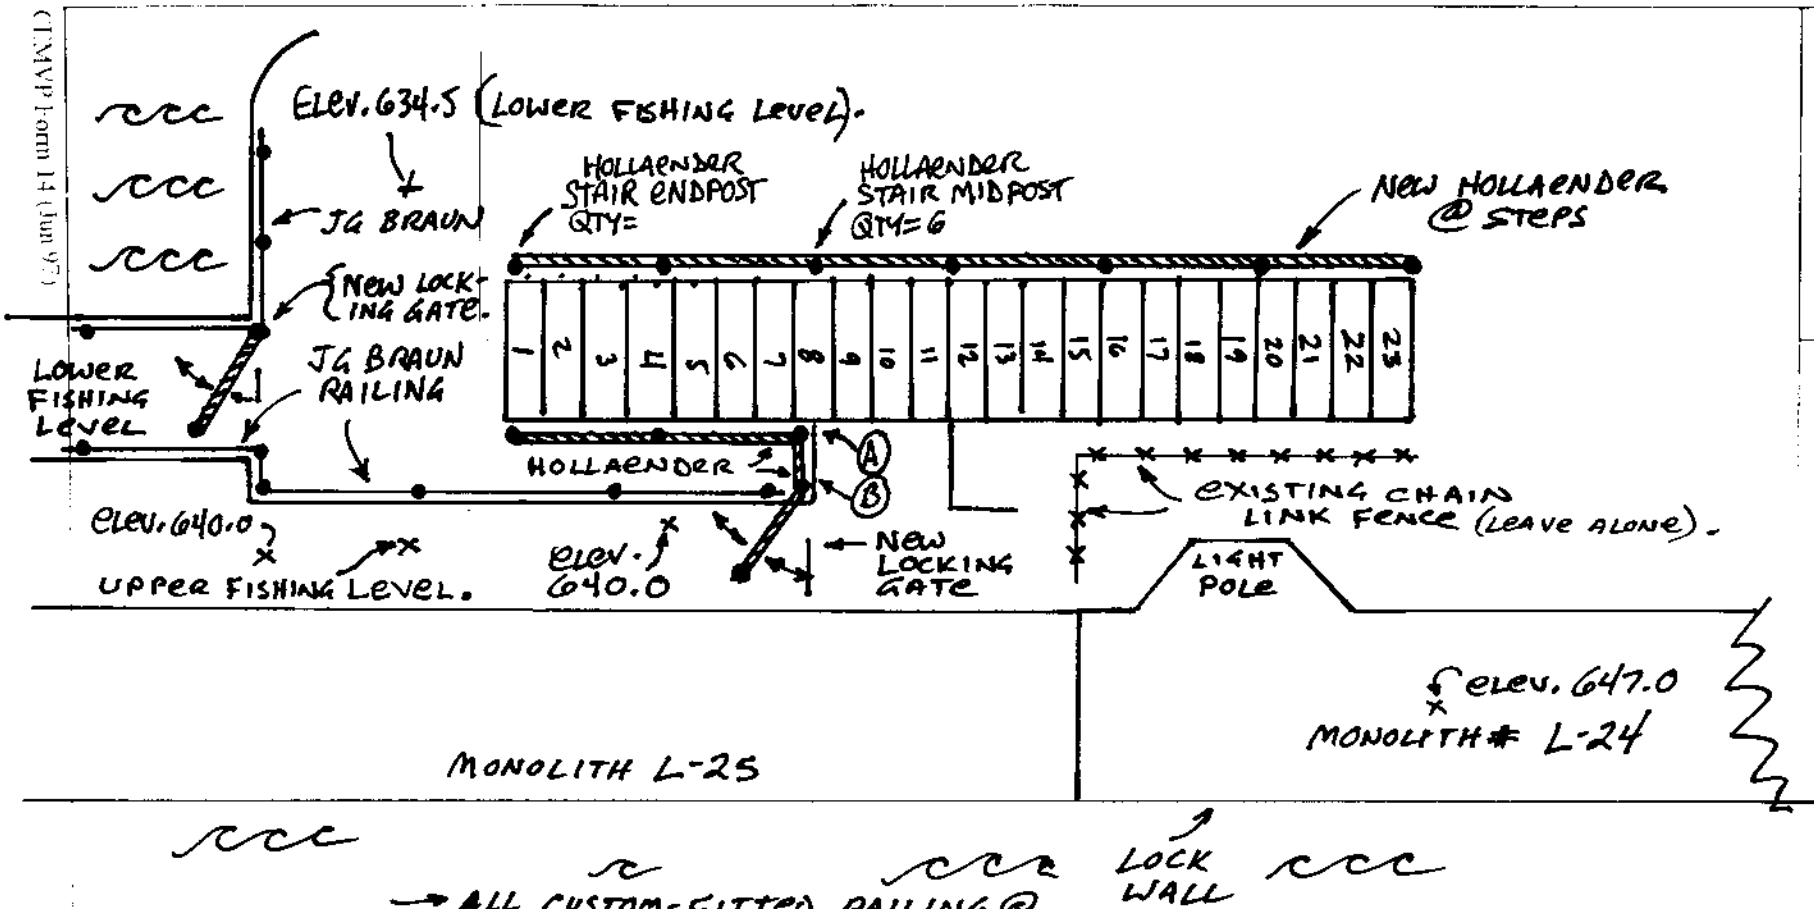

→ ALL CUSTOM-FITTED RAILING @ L25 & @ STAIRS.
→ ALL PERMANENT MOUNTING.
→ ESTIMATES:

① 50 feet OF POST/PICKET RAILING. (ASSUME 11 POSTS).

② 50 feet OF HOLLAENDER SPEED-RAIL (NOTE: GATES ARE HOLLAENDER) (ASSUME 1 POSTS).

LEGEND:
HOLLAENDER
JG BRAUN
SCALE ≅ 1-INCH ≅ 5.7 feet

US Army Corps of Engineers
Saint Paul District

PROJECT: LOCK 7 LOWER GUIDEWALL RAILING
SUBJECT: PUBLIC ACCESS GATES/LOCKOUT @ L-25

DATE: 12-14-01
SHEET:
DATE:
CONTRACT NO.:

CTMVP Form 14 (Jun 97)