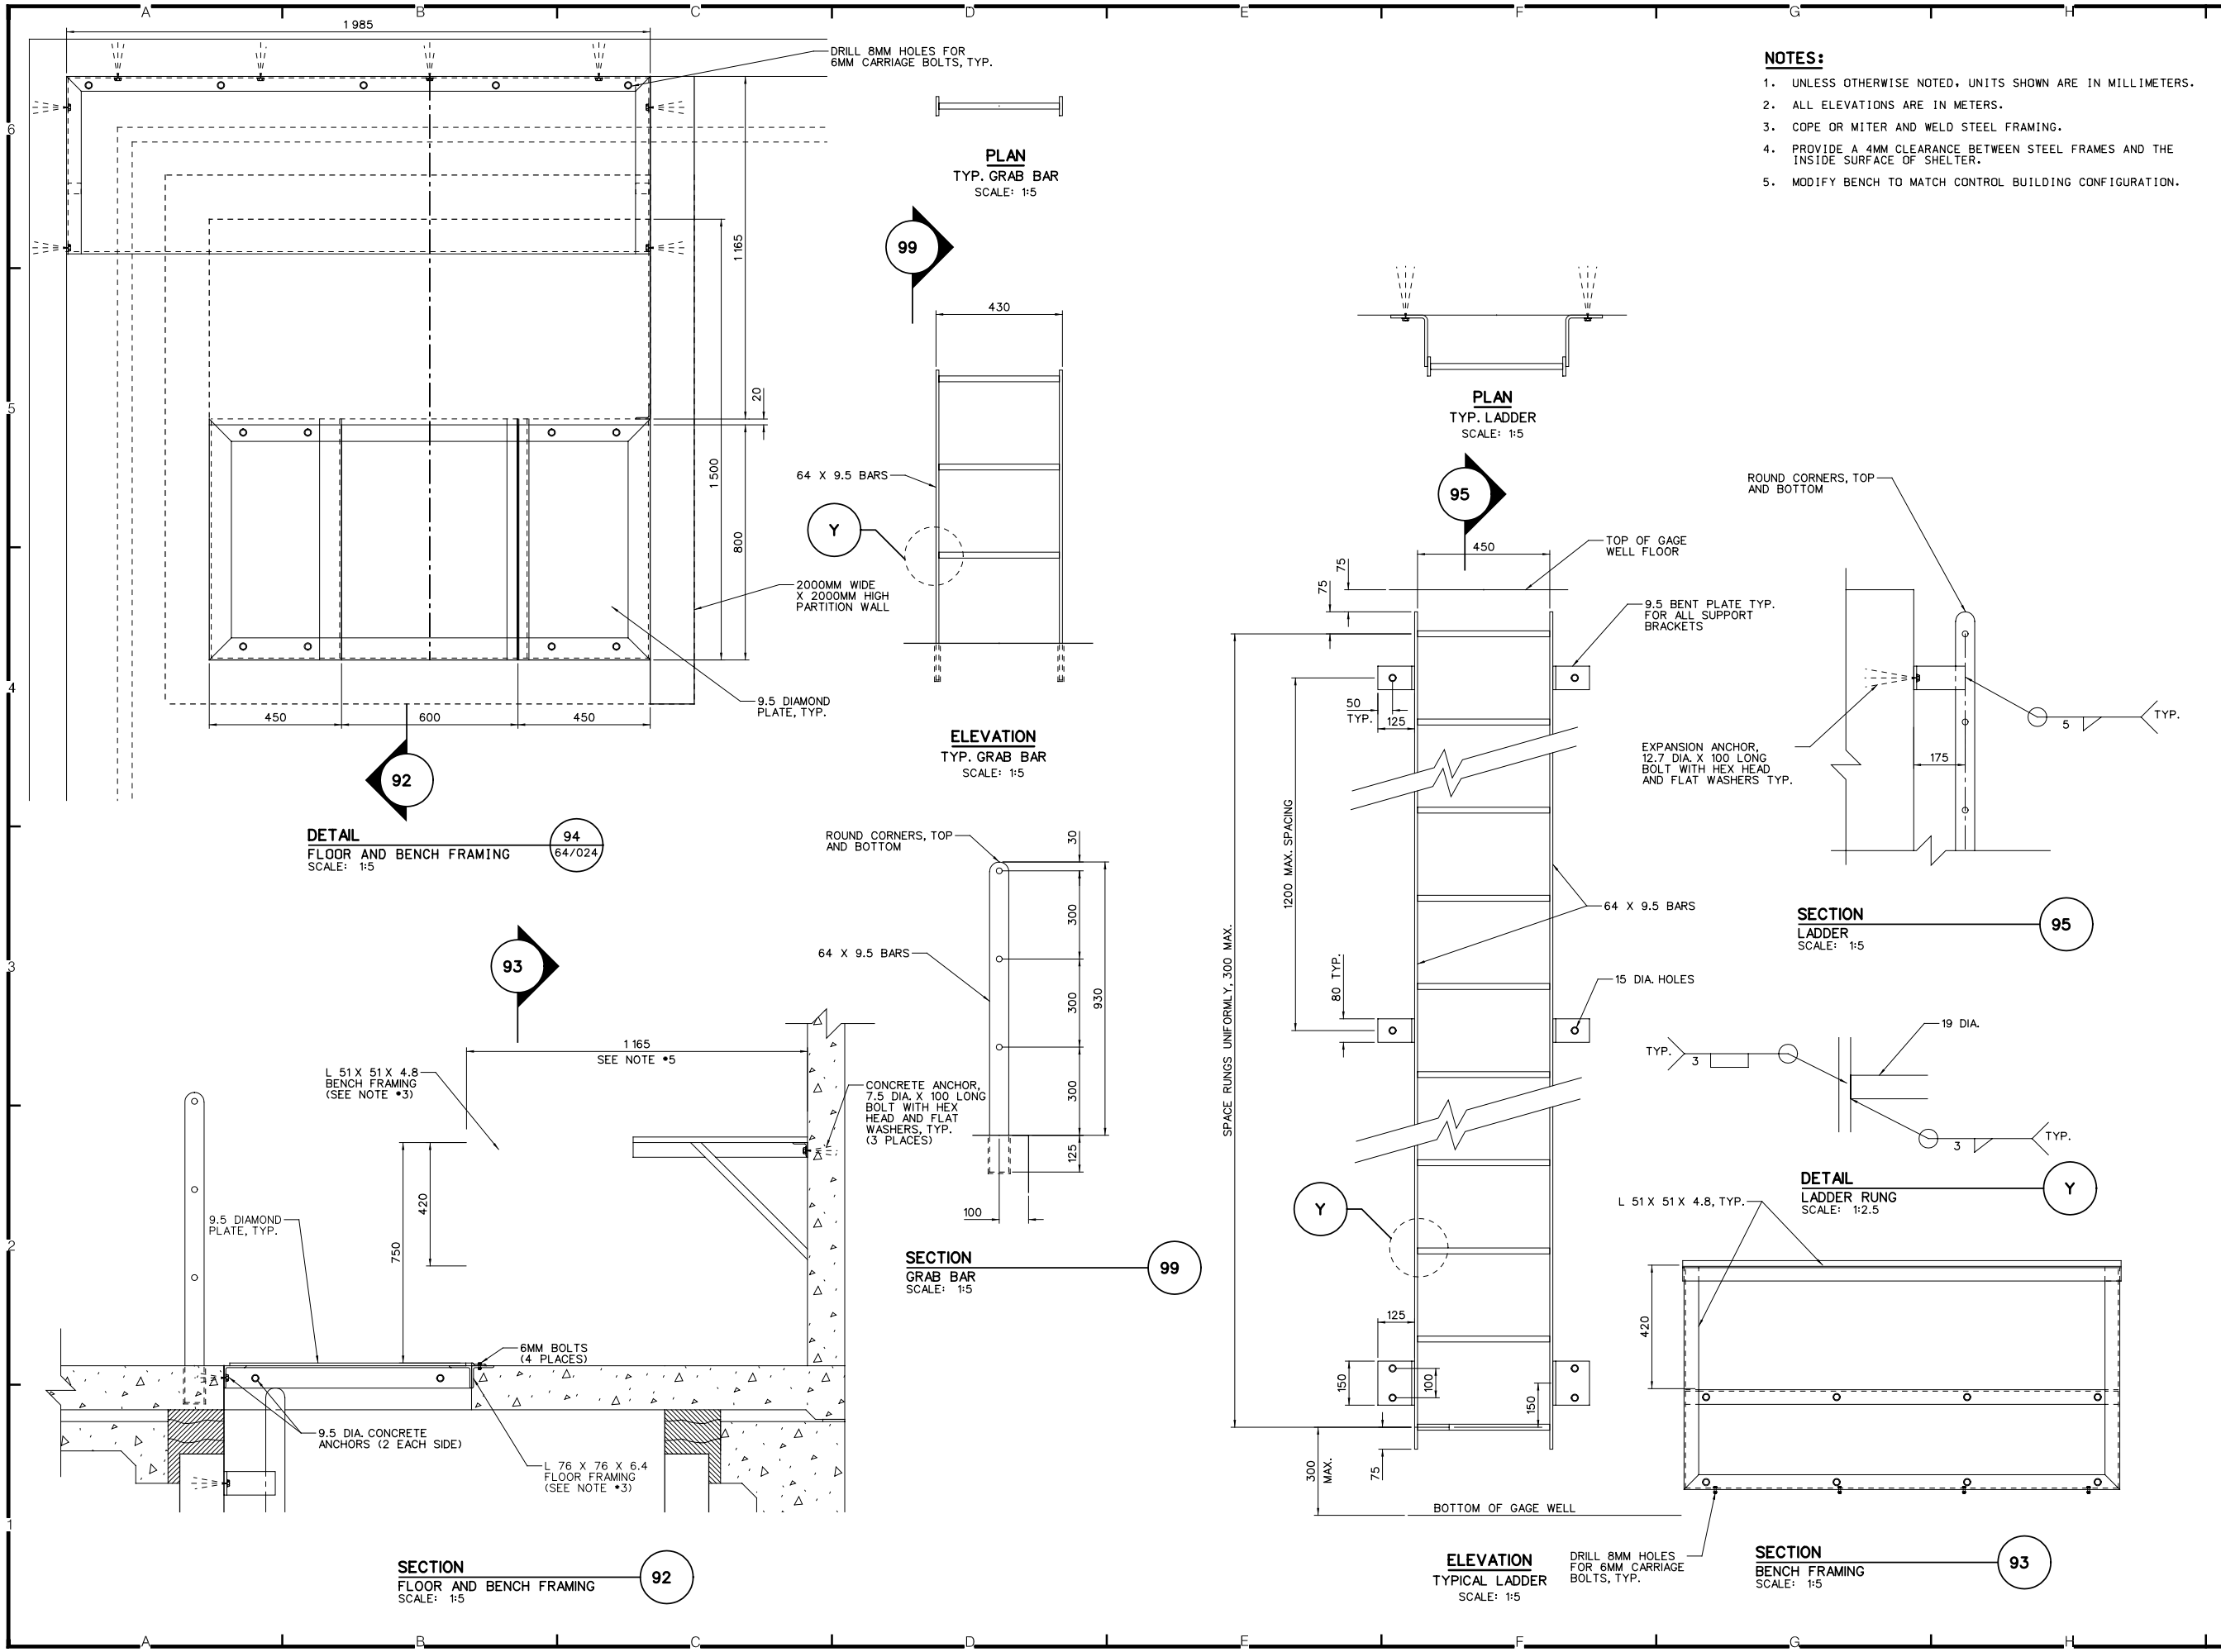

NOTES:

1. UNLESS OTHERWISE NOTED, UNITS SHOWN ARE IN MILLIMETERS.
2. ALL ELEVATIONS ARE IN METERS.
3. COPE OR MITER AND WELD STEEL FRAMING.
4. PROVIDE A 4MM CLEARANCE BETWEEN STEEL FRAMES AND THE INSIDE SURFACE OF SHELTER.
5. MODIFY BENCH TO MATCH CONTROL BUILDING CONFIGURATION.

US Army Corps of Engineers
St. Paul District

Symbol	Description	Date	Appr.

DESIGNED: TMG
CHECKED: TSF
DRAWN: HPA
DESIGNED:
CHECKED:
SCALE: AS SHOWN
DATE: APRIL 1999
CADD FILE NAME: SP764025.DGN
SOL. NO: DACW37-98-B-0017
AE APPROVING OFFICIAL:

DEPARTMENT OF THE ARMY
ST. PAUL, MINNESOTA
CORPS OF ENGINEERS
ST. PAUL DISTRICT

RESERVATION HIGHWAY
NEW CONTROL STRUCTURE
FLOOD CONTROL
GAGE WELL
ELEV., PLANS, SECTIONS AND DETAILS

DRAWING NUMBER:
R30-P-64/025

SHT 25 OF 35

CONTRACT NO. DACW37-00-C-0002