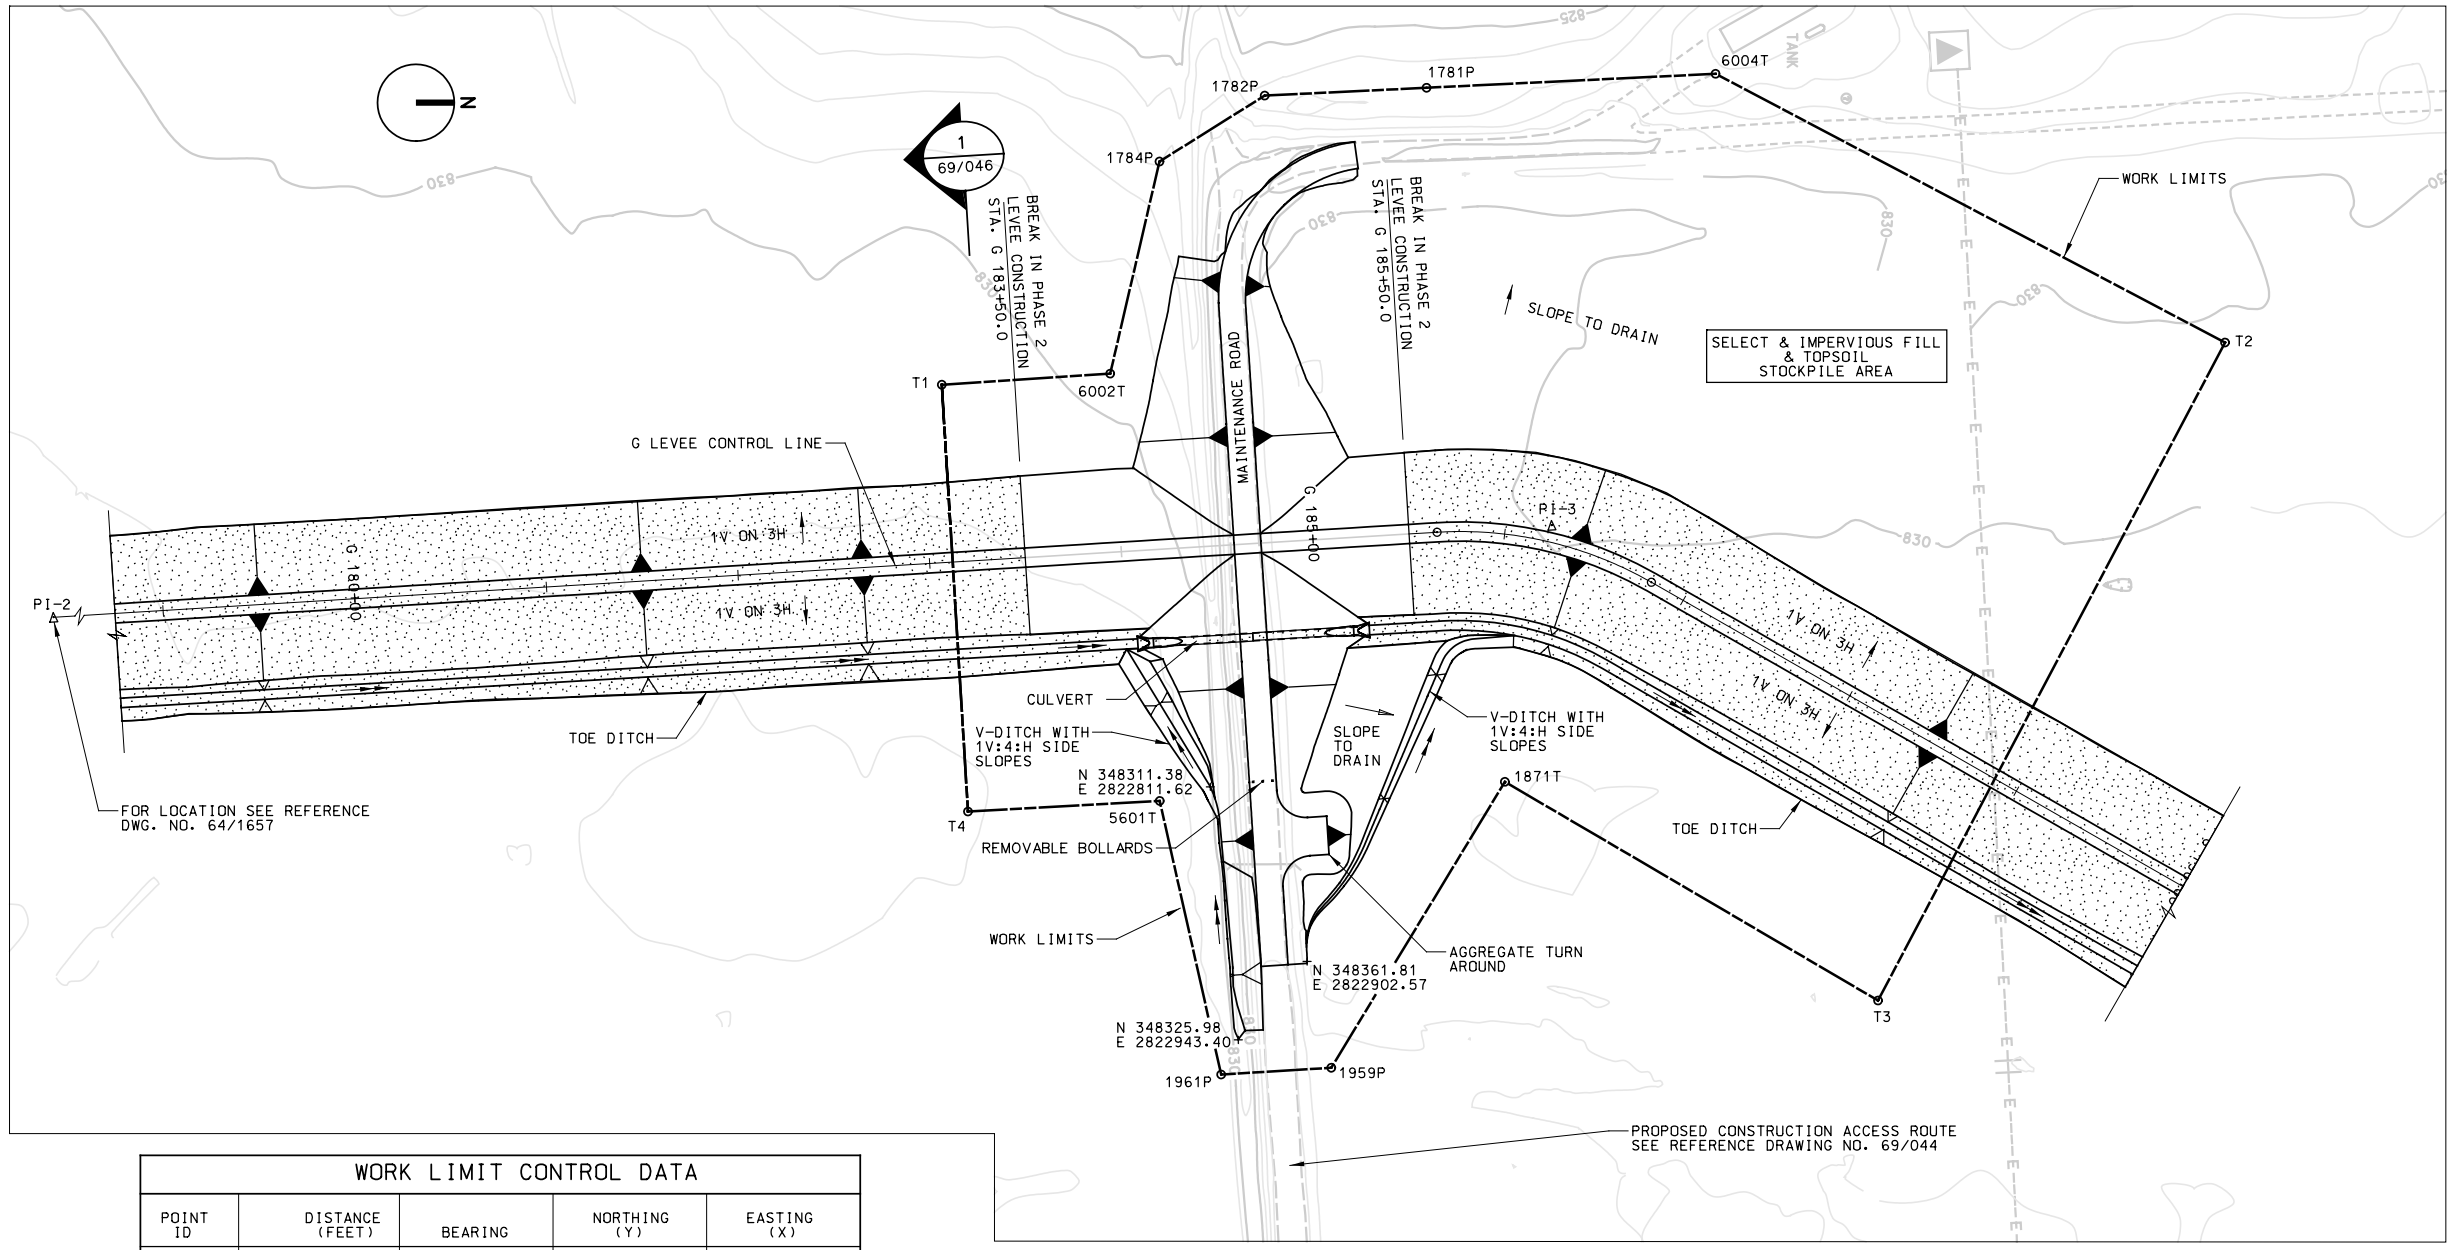

PLAN

50 0 50 100
SCALE IN FEET

EGF_PHASE 3 CONTRACTOR

WORK LIMIT CONTROL DATA

POINT ID	DISTANCE (FEET)	BEARING	NORTHING (Y)	EASTING (X)
T1			348171.499	2822602.203
	N 3°46′07″ W	87.92 ′		
6002T			348259.231	2822596.424
	N 76°55′49″ W	113.41 ′		
1784P			348284.877	2822485.955
	N 32°04′10″ W	64.68 ′		
1782P			348339.686	2822451.614
	N 2°45′58″ W	84.40 ′		
1781P			348423.985	2822447.541
	N 2°45′47″ W	150.68 ′		
6004T			348574.493	2822440.277
	N 27°48′19″ E	300.00 ′		
T2			348839.854	2822580.218
	S 62°11′41″ E	387.44 ′		
T3			348659.124	2822922.925
	S 30°22′44″ W	225.27 ′		
1871T			348464.786	2822809.004
	S 58°44′25″ E	174.24 ′		
1959P			348374.369	2822957.950
	S 3°30′54″ E	57.45 ′		
1961P			348317.031	2822961.472
	S 77°19′59″ W	146.06 ′		
5601T			348285.002	2822818.966
	S 3°10′16″ E	100.00 ′		
T4			348185.153	2822824.498
	S 86°29′07″ W	222.71 ′		
T1			348171.499	2822602.203

LEVEE CONTROL LINE DATA

POINT ID	BEARING	DISTANCE (FEET)	NORTHING (Y)	EASTING (X)	PC	PI	PT	Δ	R	L	T
PI-2			346658.064	2822787.852		G 167+90.0					
	N 3°30′53″ W	1834.56 ′									
PI-3			348489.176	2822675.381	G 185+64.7		G 186+81.0	33°18′13″	200.00 ′	116.25 ′	59.82 ′

NOTE:

1. UNDERGROUND ELECTRICAL LINE TO BE ABANDONED (CITY OF EAST GRAND FORKS).

REFERENCES: DWG. NO.

LEVEE PROFILE, TYPICAL SECTION & BOLLARD DETAILS _____ 69/046
MAINTANCE ROAD PLAN, PROFILE & TYPICAL SECTION _____ 69/047

US Army Corps of Engineers
St. Paul District

Symbol	Description	Date	Appr.
1	NEW DRAWING ISSUED WITH AMENDMENT NO. 1	06/2004	TMP

DESIGNED: R.G.B. | CHECKED: T.M.P. | DRAWN: JIVL | DESIGNED: MDL | CHECKED: | SCALE: AS SHOWN | DATE: JUNE 2004 | CADD FILE NAME: 65_FMC169045.DGN | SOL. NO: W912ES-04-B-0004 | AE APPROVING OFFICIAL:

ED-D | ED-H

DEPARTMENT OF THE ARMY
ST. PAUL, MINNESOTA
CORPS OF ENGINEERS
ST. PAUL DISTRICT

PEDESTRIAN BRIDGES
FLOOD CONTROL
PHASE 3 LEVEE
STA. G 178+75 TO G 190+00

DRAWING NUMBER:
R-P-GF-69/045

SHT 65 OF 67