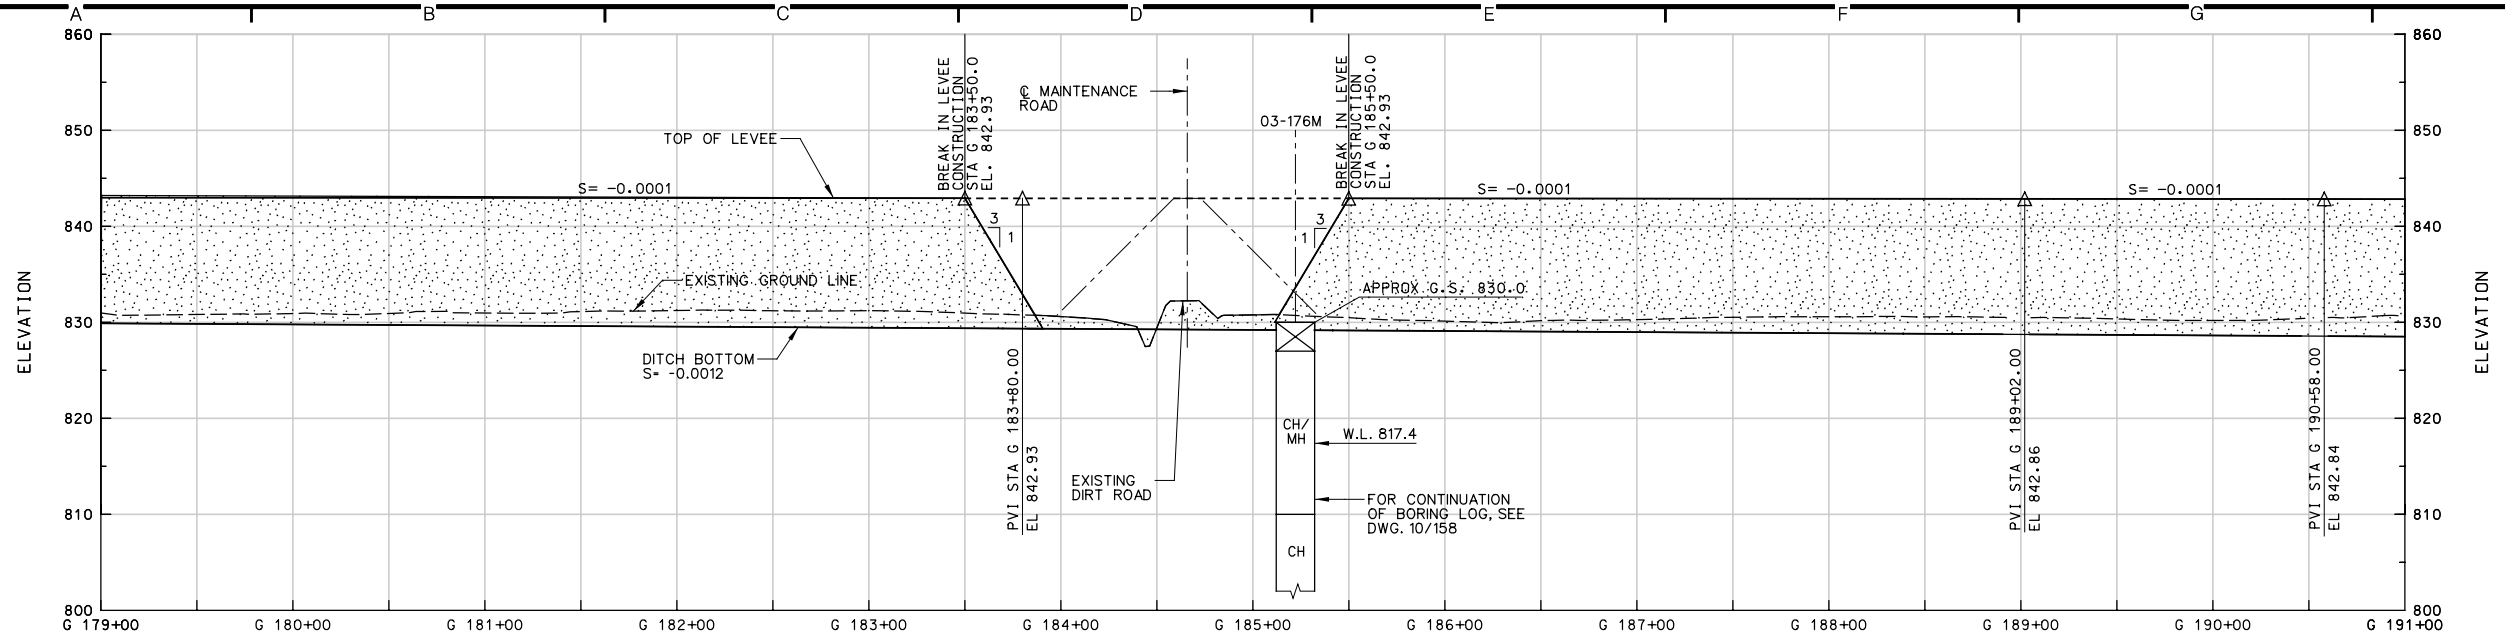

G LEVEE PROFILE

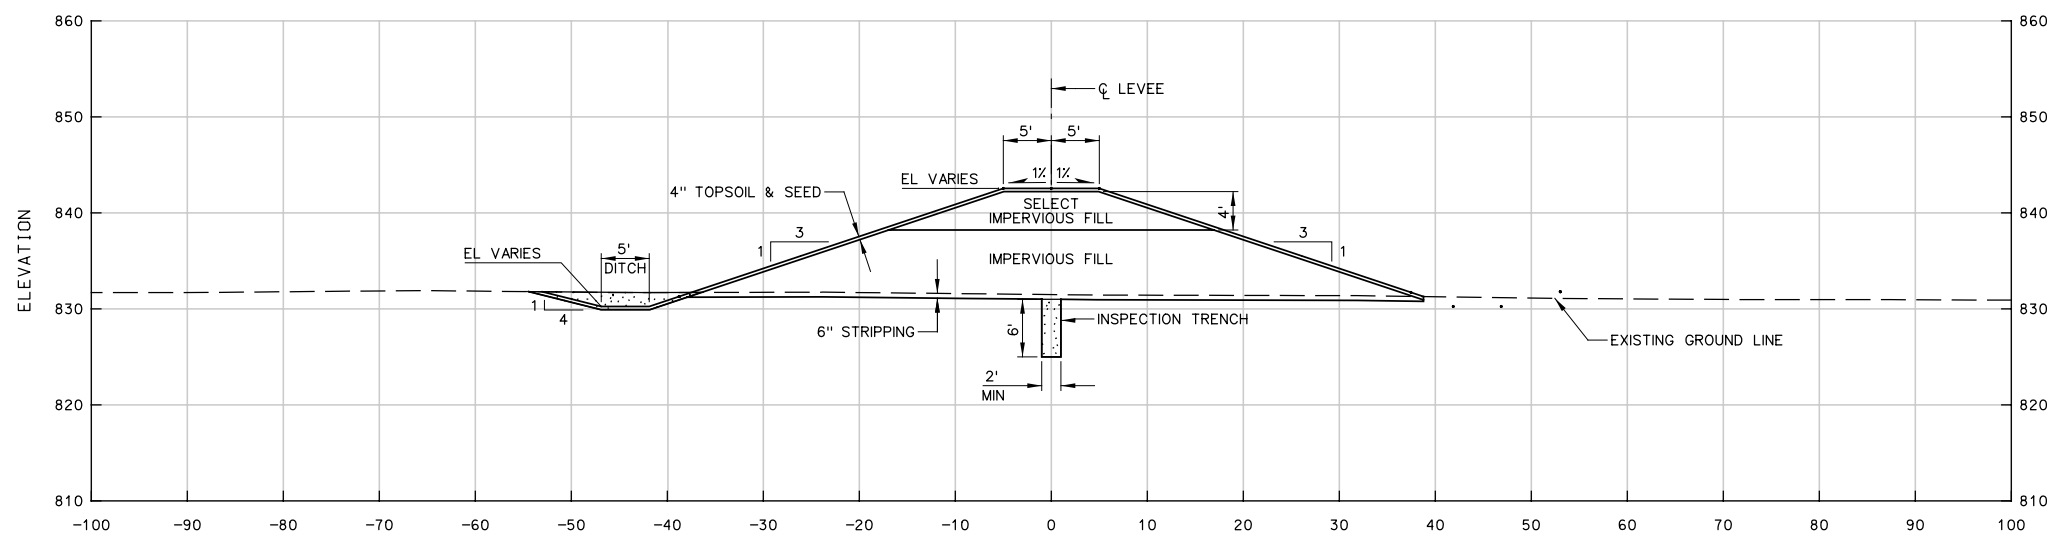

SECTION 2-1 / 69/045
LEVEE WITH DITCH
STA G 167+90 TO G 195+40

EGF_PHASE 3 CONTRACTOR

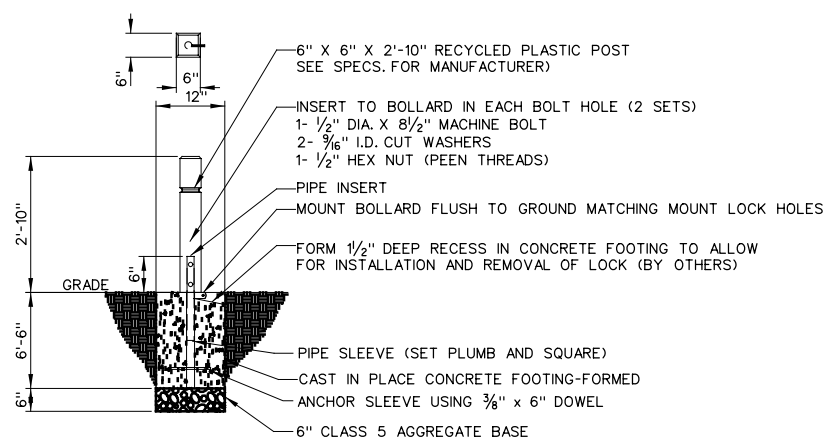

NOTE:
LOCKING HOLE COVER (LOCK BY OTHERS) MODEL #2553-RC TO COVER EXPOSED HOLE WHEN BOLLARD IS REMOVED.

DETAIL B
BOLLARD, REMOVABLE
SCALE: NO SCALE

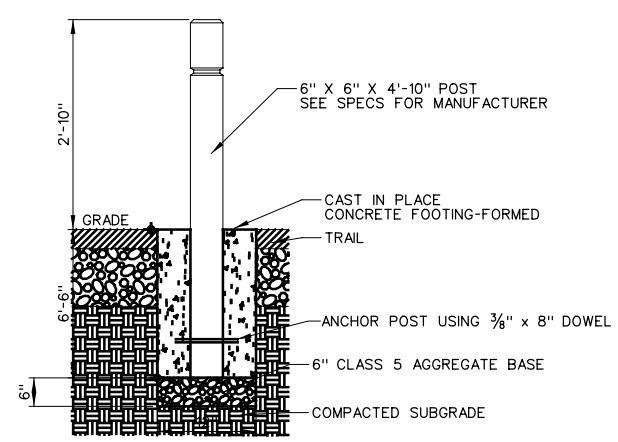

DETAIL C
BOLLARD, TYPICAL
SCALE: NO SCALE

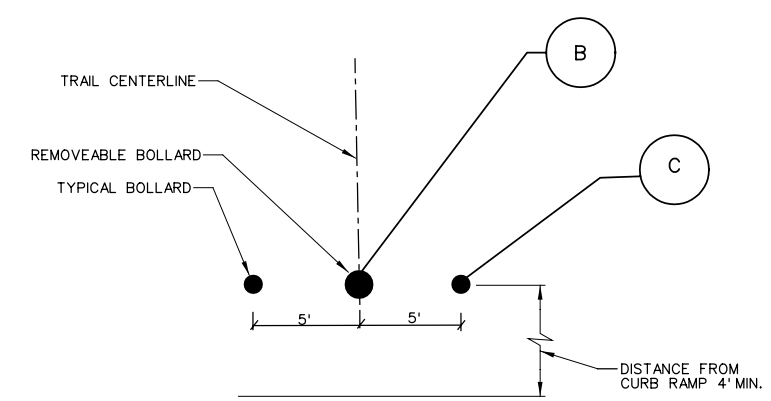

PLAN 2 / 69/047
BOLLARD PLAN
SCALE: NO SCALE

US Army Corps of Engineers
St. Paul District

Symbol	Description	Date	Appr.
1	NEW DRAWING ISSUED WITH AMENDMENT NO. 1	06/2004	TMP

DESIGNED: R.G.B. | SCALE: AS SHOWN | DATE: JUNE 2004
CHECKED: T.M.P. | CADD FILE NAME: 66_qtmc369046.DGN
DRAWN: JWL | SOLICITATION NO.: W912ES-04-B-0004
DESIGNED: MEL | AE APPROVING OFFICIAL:
CHECKED: XXX/XXX

DEPARTMENT OF THE ARMY
ST. PAUL, MINNESOTA
CORPS OF ENGINEERS
ST. PAUL DISTRICT

PEDESTRIAN BRIDGES
FLOOD CONTROL
PHASE 3
G LEVEE PROFILE, TYP. SECTION & BOLLARD DETAILS

DRAWING NUMBER:
R-P-GF-69/046

SHT 66 OF 67