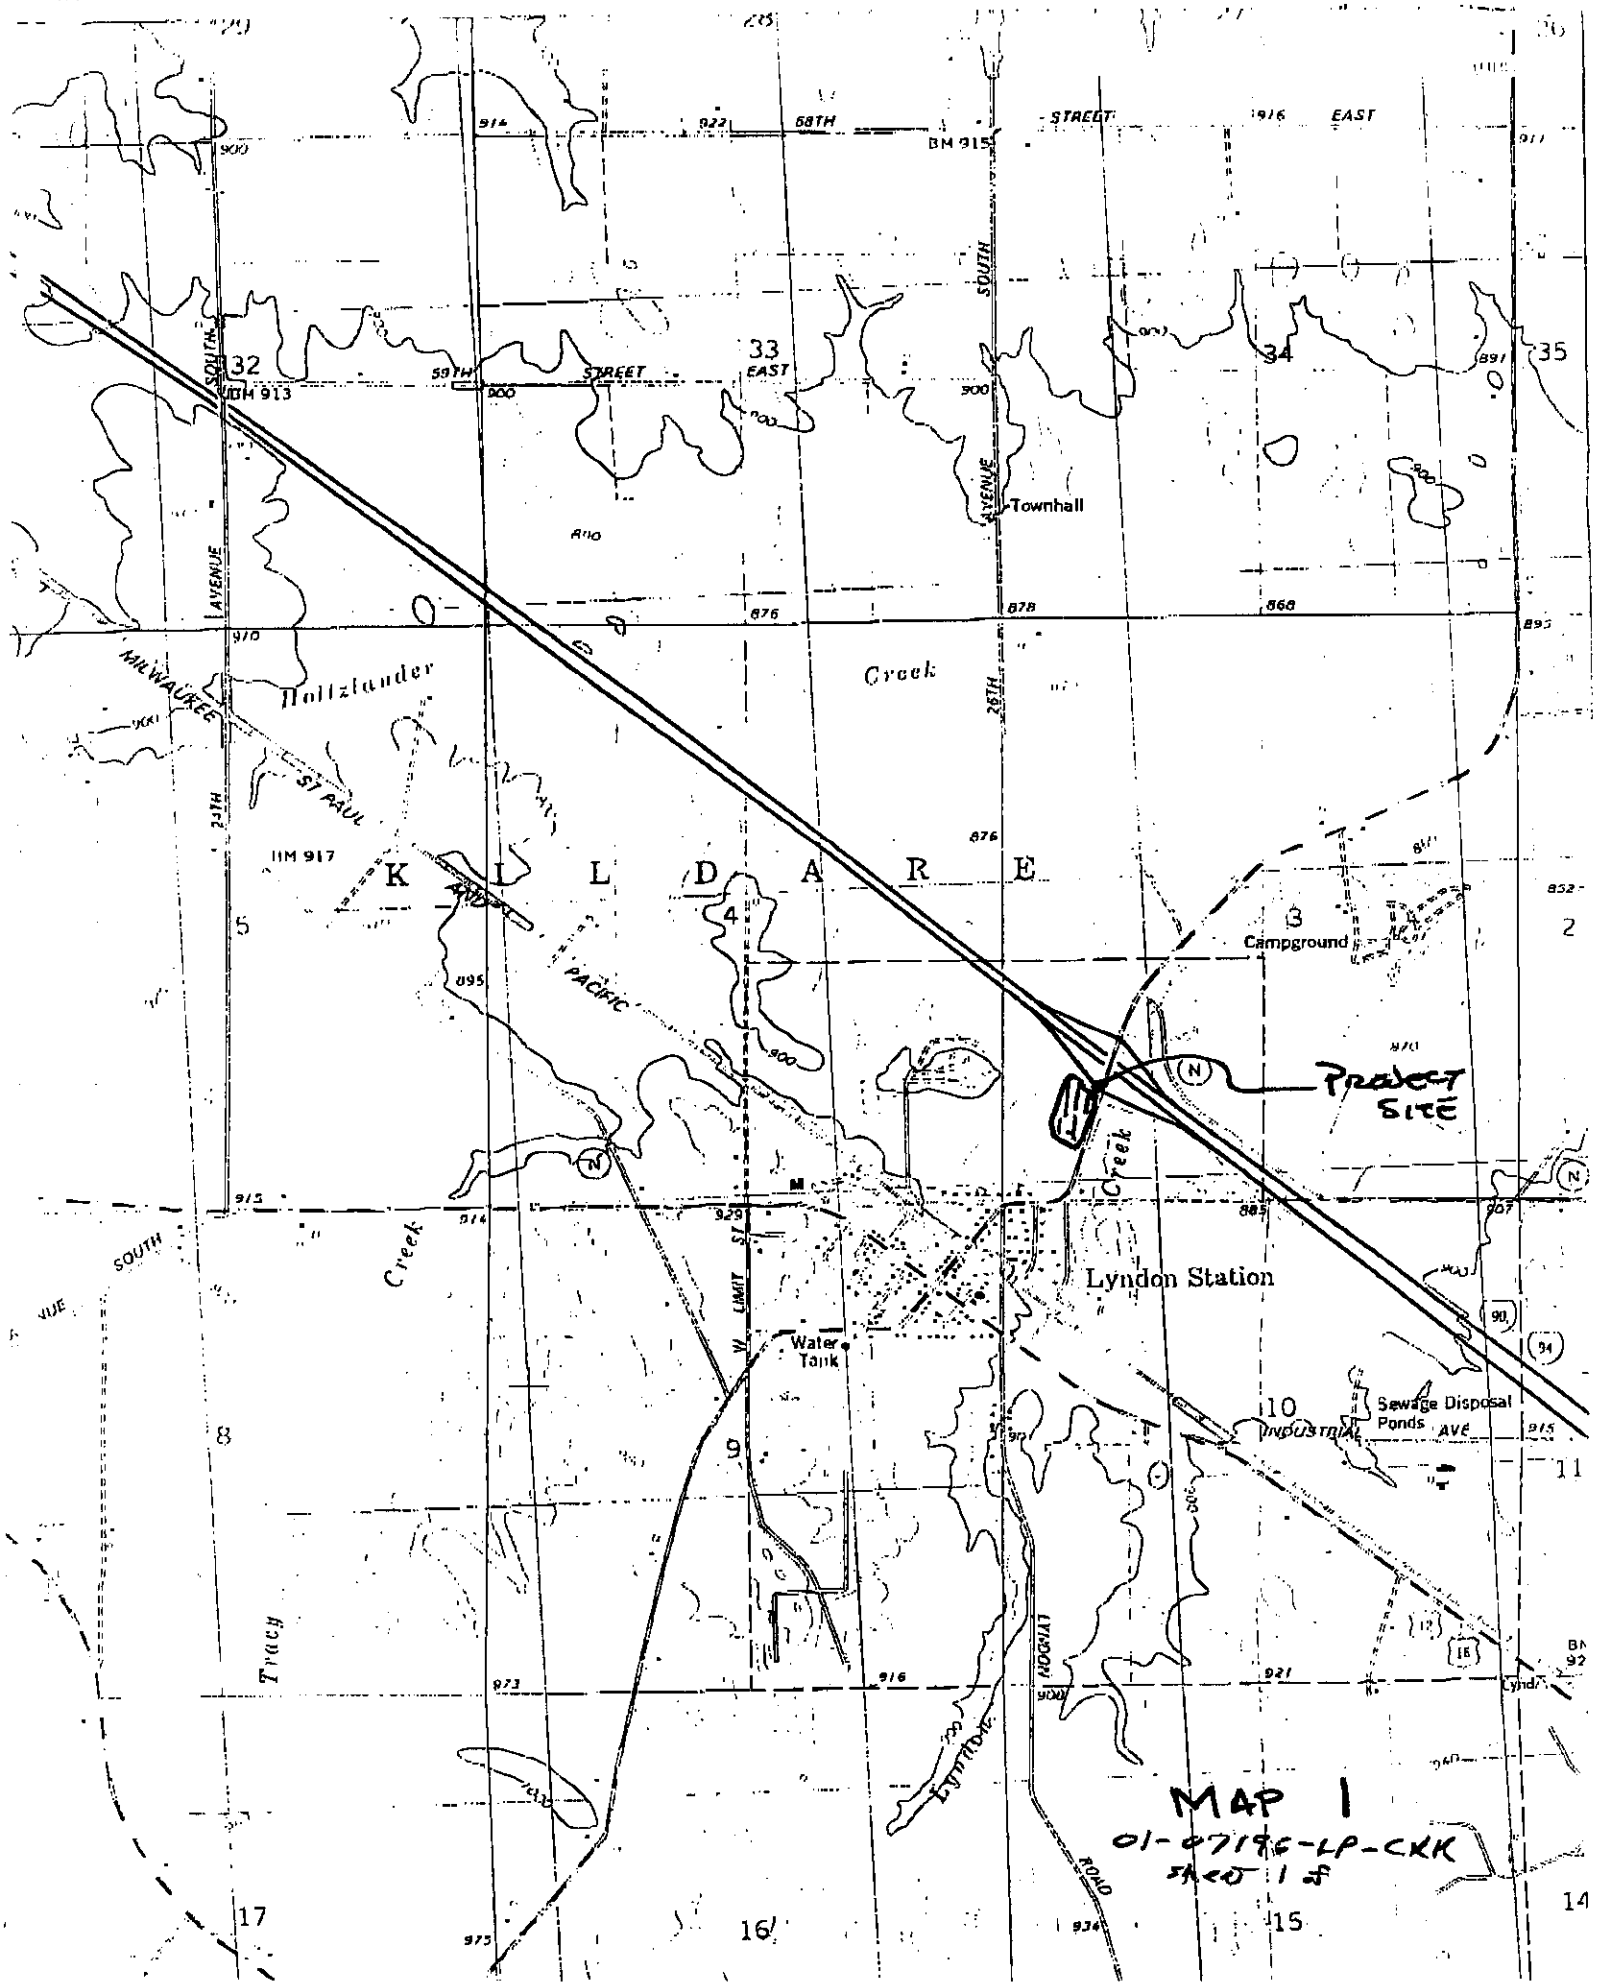

MAP 1
01-07196-LP-CKK
SHEET 1 of

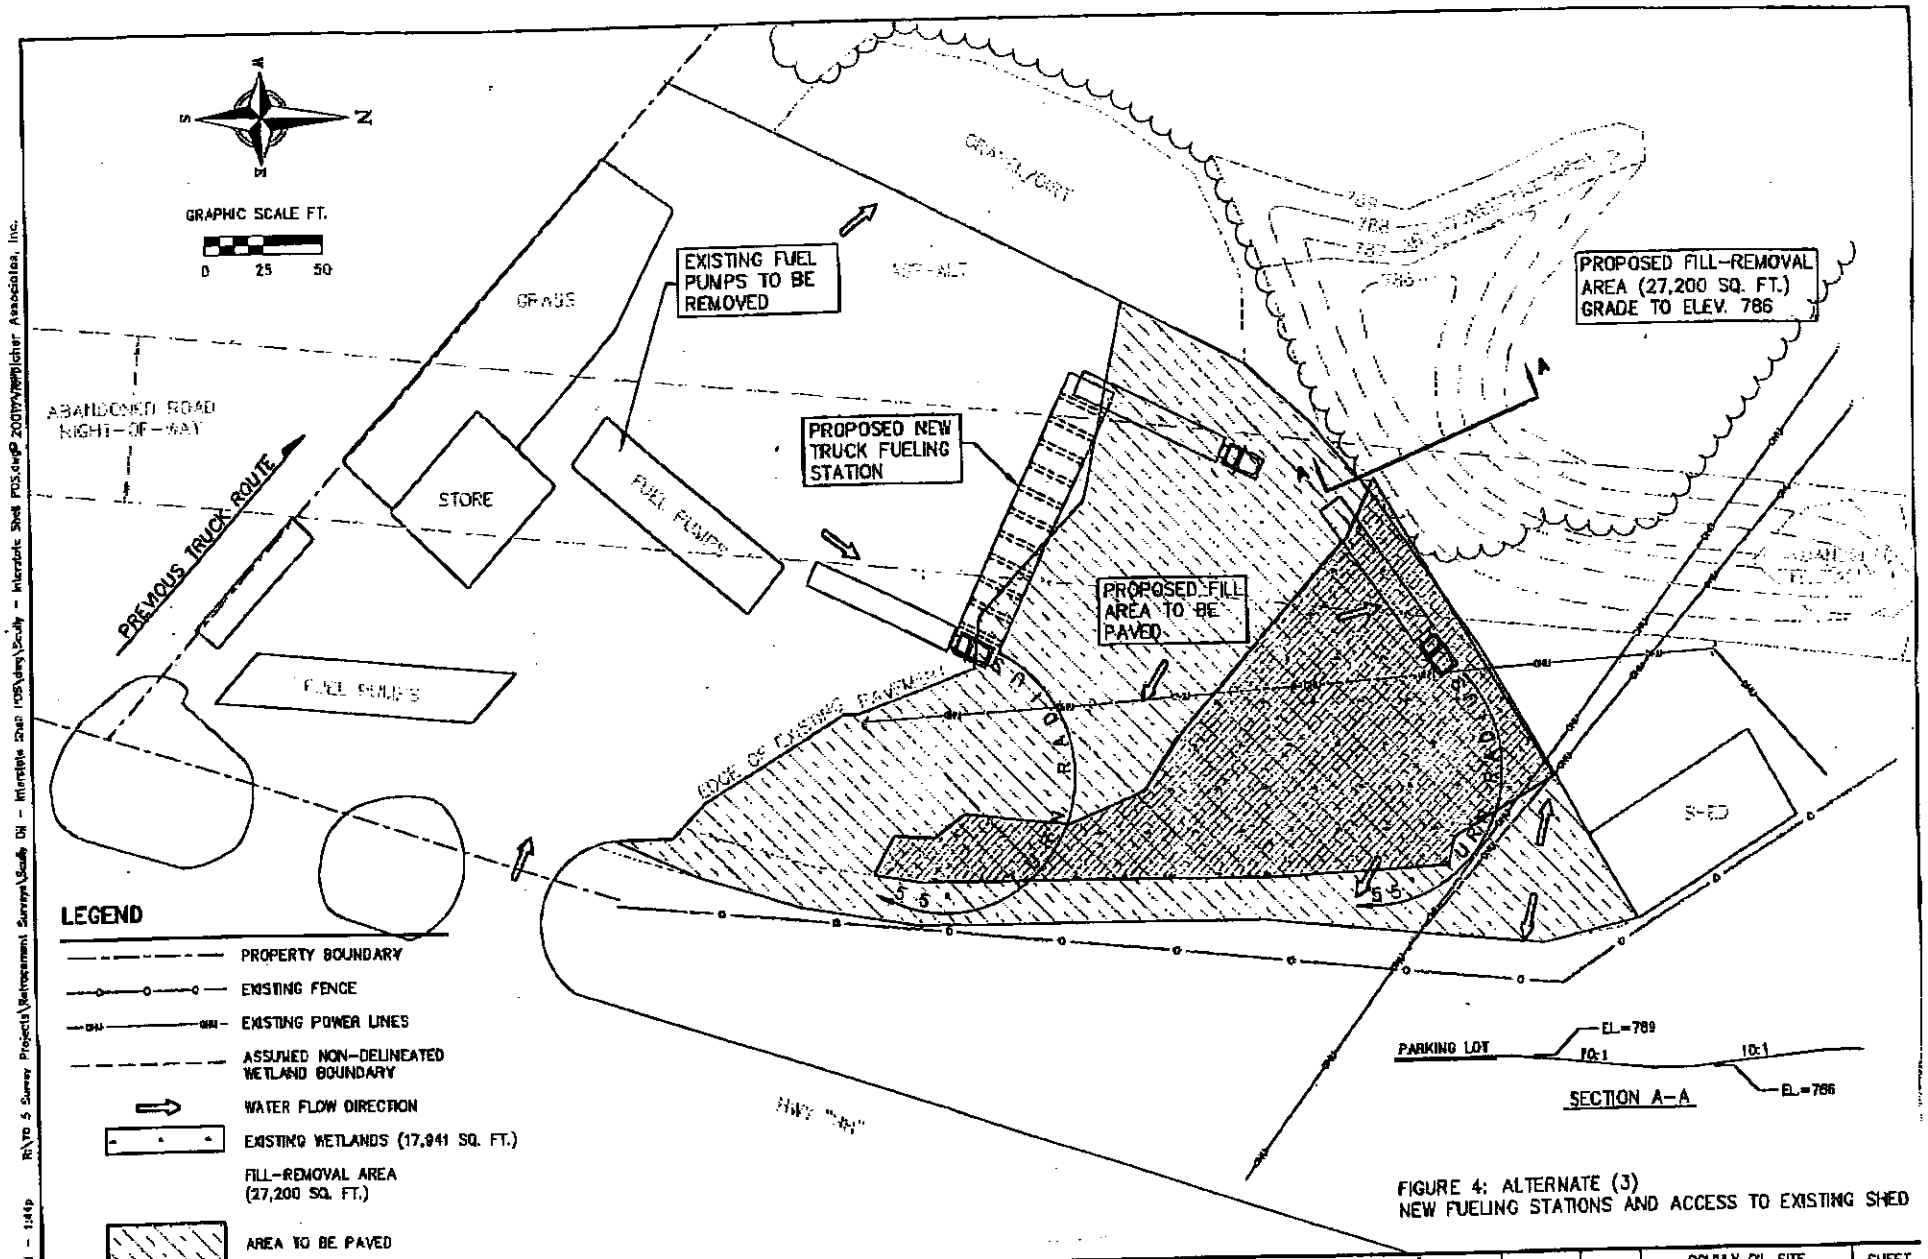

FIGURE 4: ALTERNATE (3)
NEW FUELING STATIONS AND ACCESS TO EXISTING SHED

FIELD BOOK	DRWN. BY	CHECKED	REVISION	DATE	REMARKS	REVISION	DATE	REMARKS
	SRC		1	10-05-01	SITE MITIGATION DETAILS			

VIERBICHER ASSOCIATES
Committed to Quality Service Since 1970
400 VIKING DR.
P.O. BOX 379
REEDSBURG, WI 53959
608-524-6488

JOB NUMBER	FILE NUMBER	DATE	SCULLY OIL SITE ALTERNATE (3) LYNDON STATION, WISCONSIN	SHEET
076009304	1-223-1	8/01		4 of 4

01-07196-LP-eKK
Sheet 2 of 2