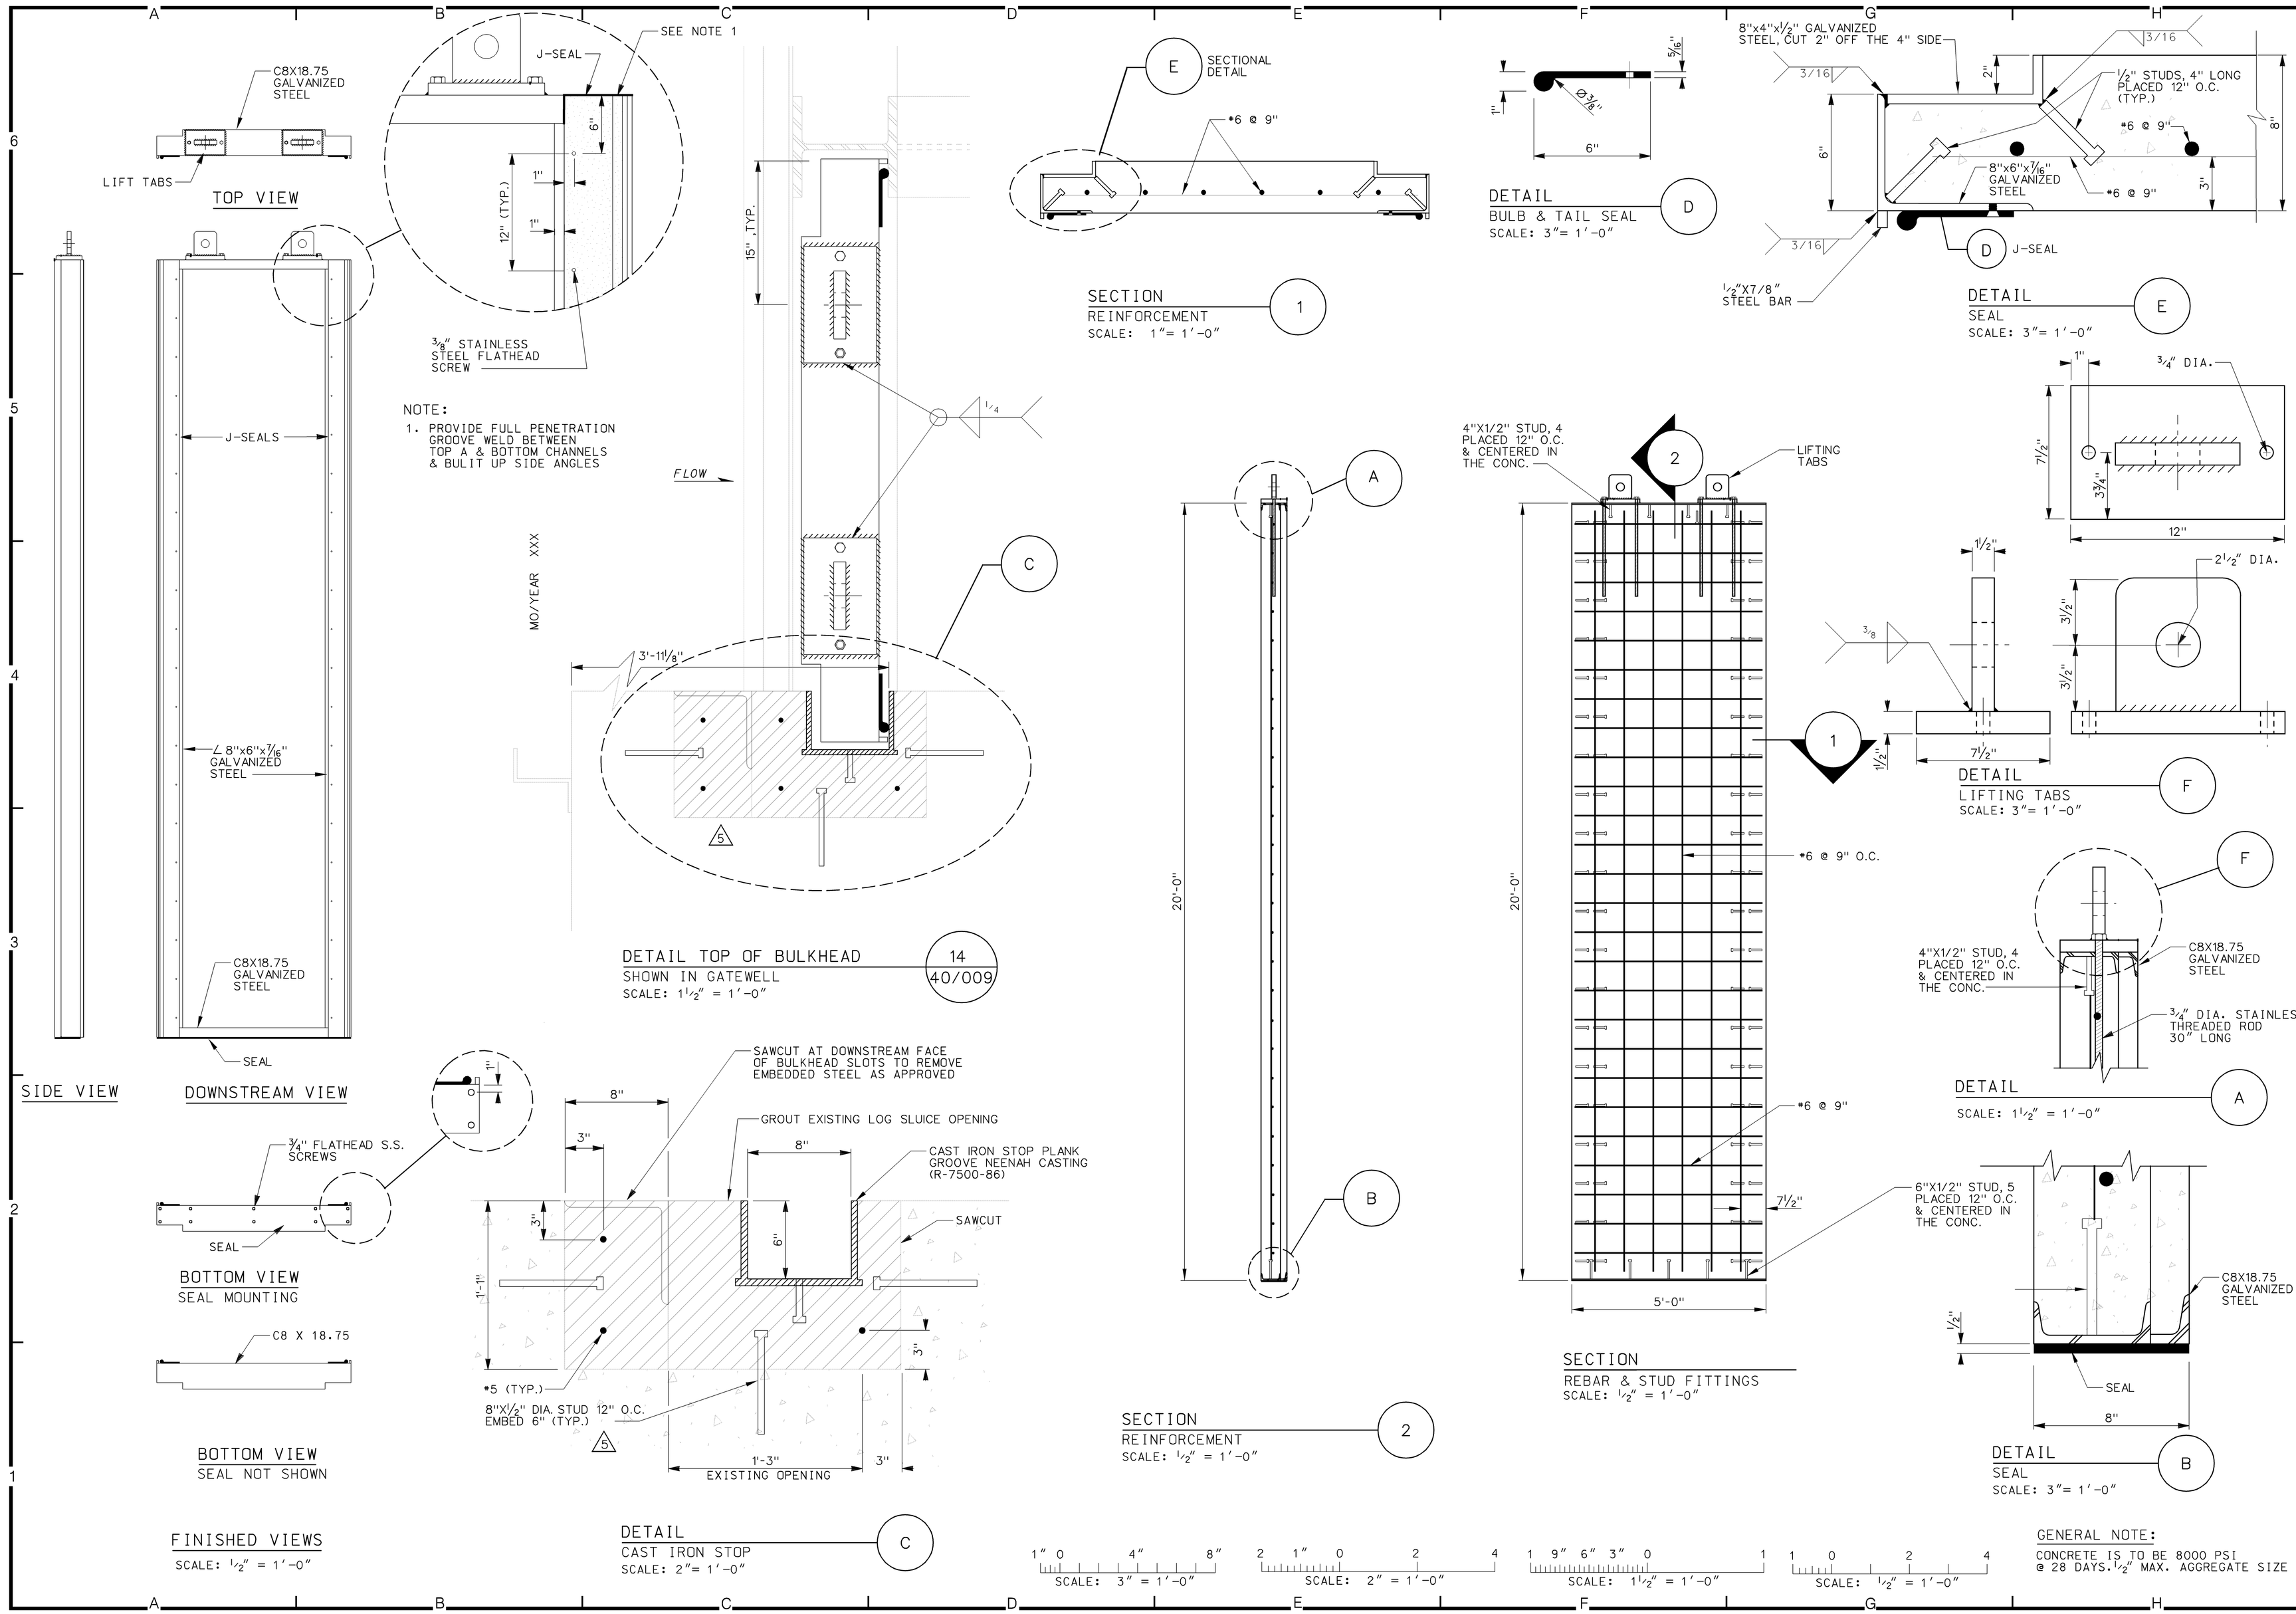

GENERAL NOTE:
CONCRETE IS TO BE 8000 PSI @ 28 DAYS. 1/2" MAX. AGGREGATE SIZE

US Army Corps of Engineers
St. Paul District

Symbol	Description	Date	Appr.
5	DWG REVISED WITH AMENDMENT NO. 5	6-04	JRU

DESIGNED: EAW
CHECKED: TSF
DRAWN: JIVL/GS
DESIGNED:
CHECKED:
SCALE: AS SHOWN
DATE: MAY 2004
CADD FILE NAME: 16_HUMS458016.DGN
SOL. NO.: DACW37-03-B-0010
AE APPROVING OFFICIAL:
ED-D
ED-H

DEPARTMENT OF THE ARMY
ST. PAUL, MINNESOTA
CORPS OF ENGINEERS
ST. PAUL DISTRICT

CONSTRUCTION DRAWING
LAKE WINNIBIGOSHISH
GATE REHABILITATION
BULKHEAD - CONCRETE
PLAN, ELEVATION & DETAILS

DRAWING NUMBER:
M47-P-58/016

SHT 16 OF 27