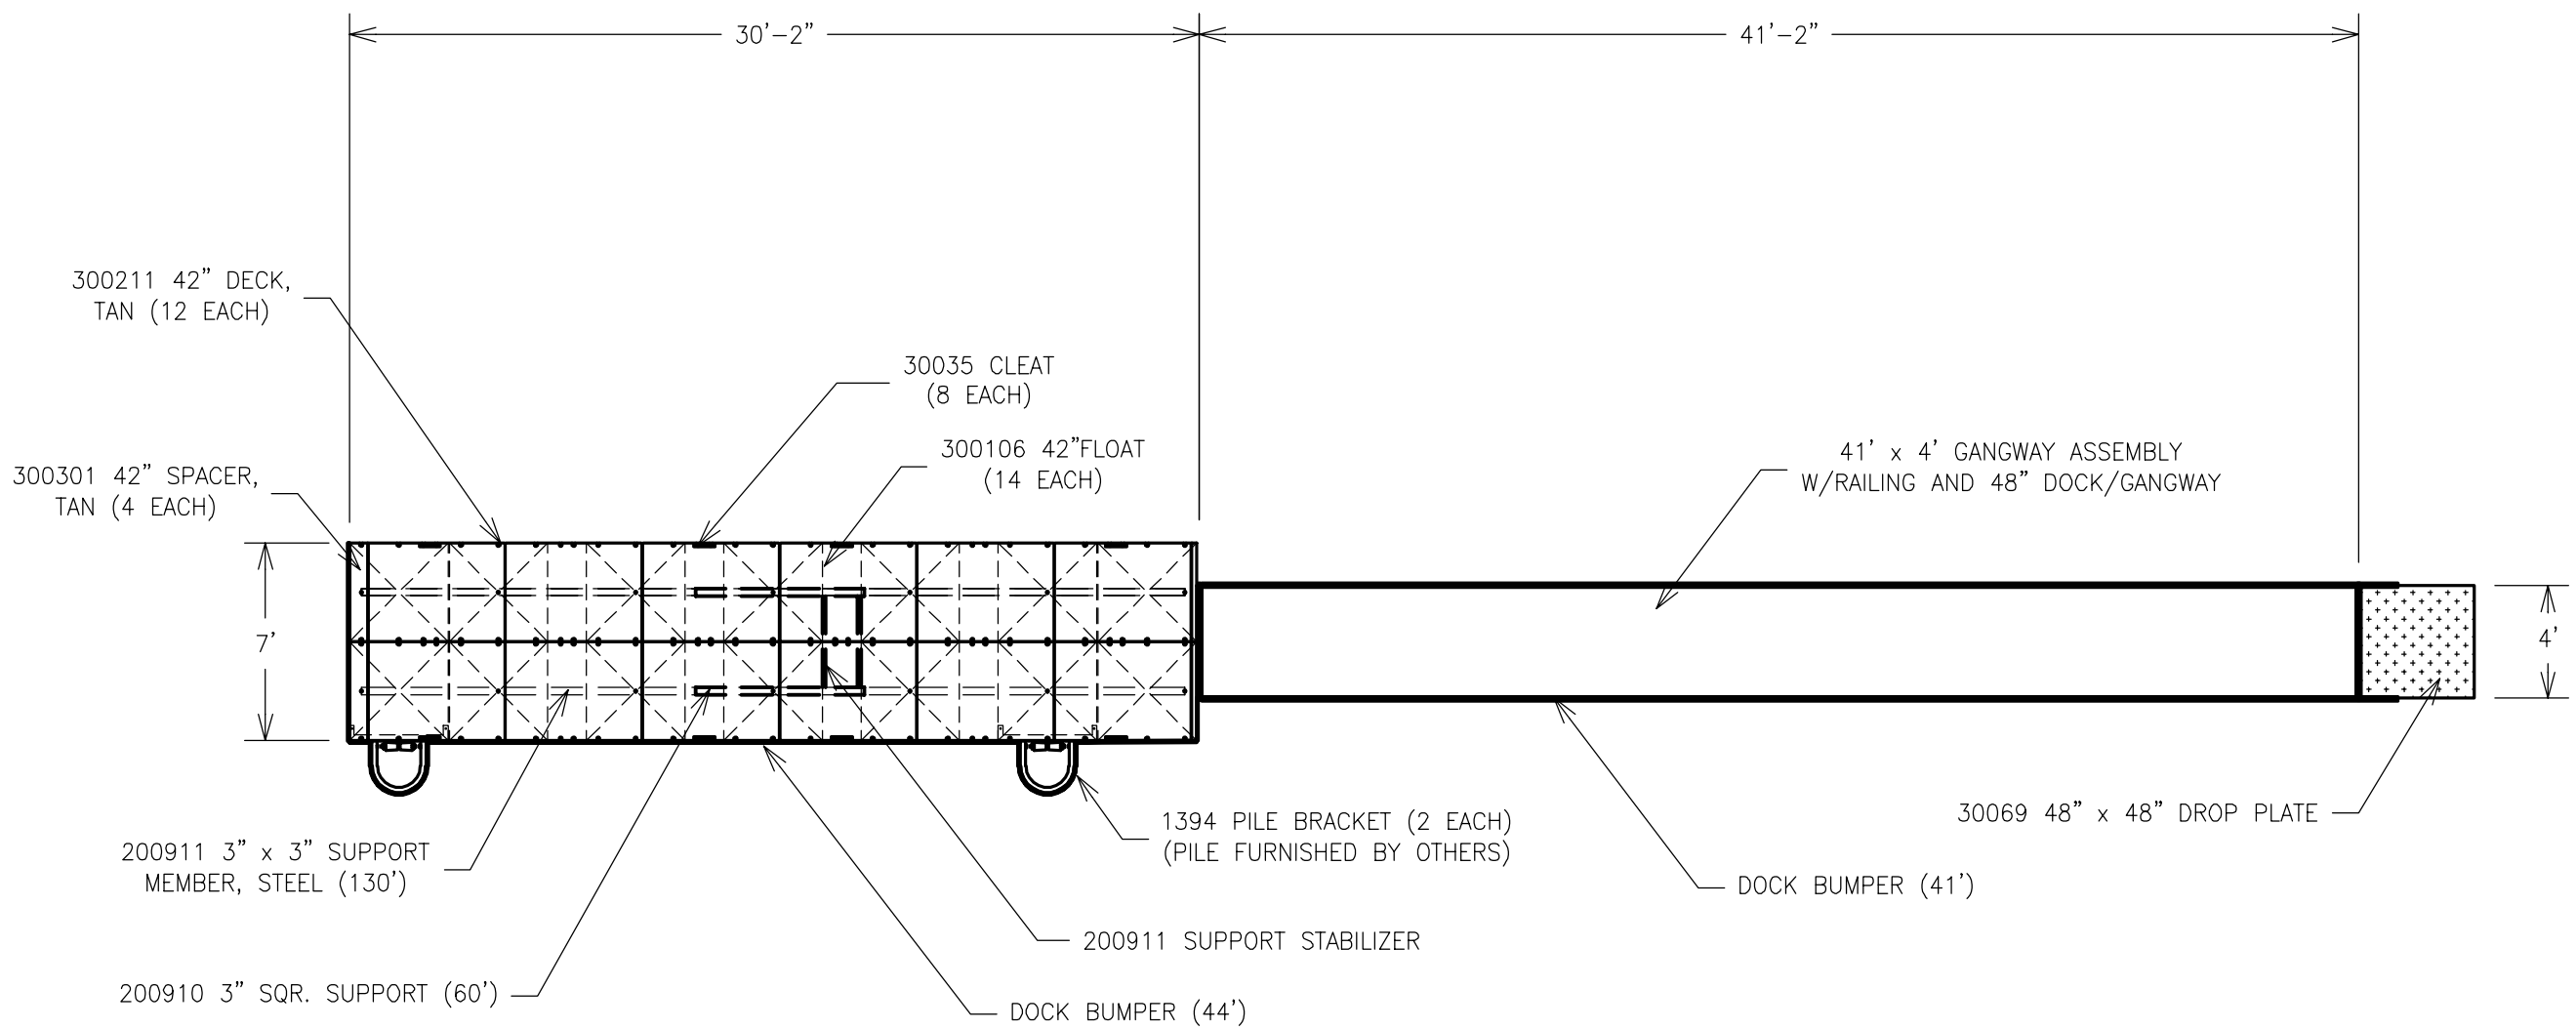

REV:	DESCRIPTION:	DATE:	AUTHORIZED:

REVISIONS

SUPERDECK MARKETING

Div. of Aggressive Ind. Inc.
Minneapolis, MN 55432

THIS DRAWING IS THE PROPERTY OF SUPERDECK MARKETING AND CONTAINS ITS TRADE SECRETS AND PROPRIETARY INFORMATION FOR WHICH IT CLAIMS UNPUBLISHED COPYRIGHT MATERIAL PROTECTION UNDER THE COPYRIGHT ACT OF 1976. THIS DRAWING MAY NOT BE COPIED OR USED OR SHOWN TO PARTIES OUTSIDE YOUR ORGANIZATION WITHOUT THE PRIOR WRITTEN PERMISSION OF SUPERDECK MARKETING.

SIGNATURES	DATE
DRAWN:	8/31/04
CHECKED:	

THIRD ANGLE PROJECTION

PROJ. NAME: Blackhawk Park De Soto, Wisconsin

DWG. NAME: Floating Dock w/41' Gangway

PROJ. NO: 1668

DWG. NO: 01

SCALE: NTS

SUPERSEDES:

SHEET: 1 OF 1